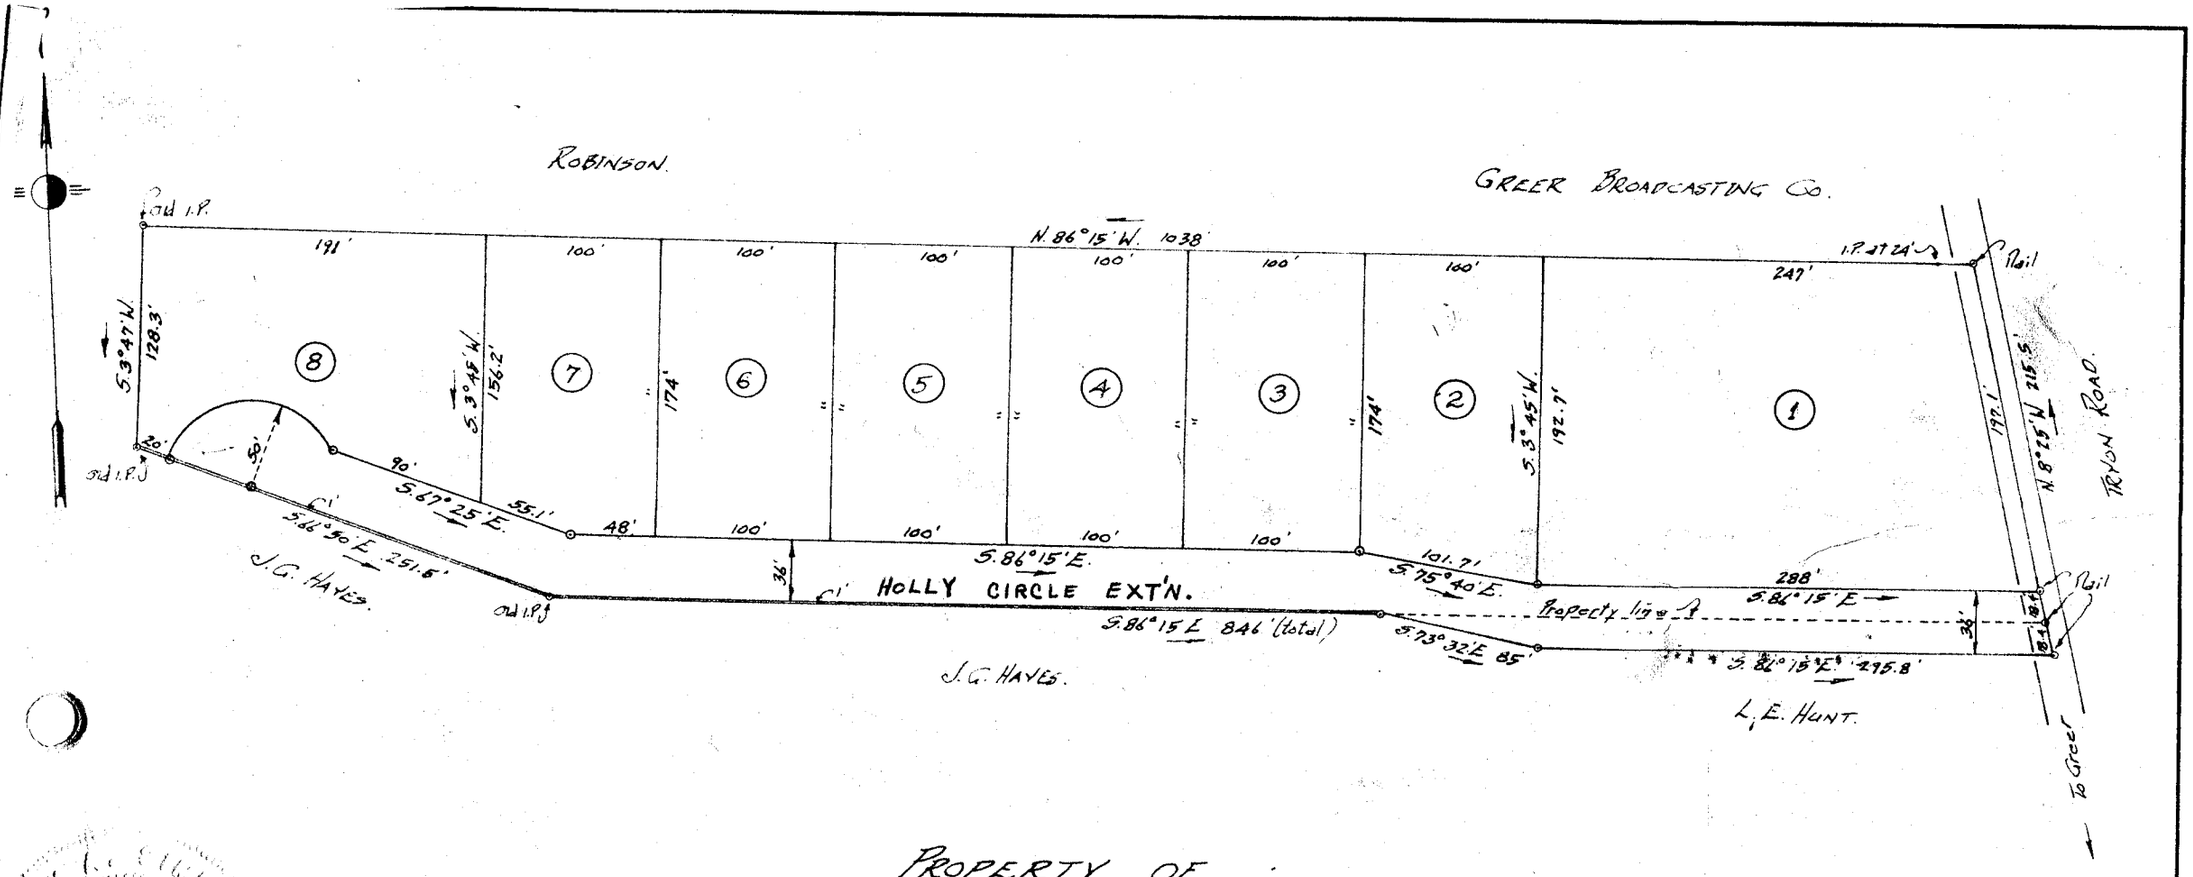

PROPERTY OF
J. R. FRIDDLE.

Located in Greer.

CHICK SPRINGS TOWNSHIP GREENVILLE COUNTY.

SOUTH CAROLINA.

SCALE: 1" = 100 FEET. JUNE 20 1960.

Survey made June 8. 1960.

NOTE: Plat amended March 9. 1961. to show 36' street.

NOTE: 5' Drainage Easement to all lot lines, 2.5' on both sides of dividing lines.

NOTE: Iron pins at all corners.

FEB 8 1962 19584

John A. Simmons - Reg. Surveyor #2212
GREER, S.C.

FEB 8 10 44 AM 1962
OLLIE FARNSWORTH
R.M.C.
GREENVILLE CO. S.C.

19584 Filed This 8 Day of Feb 10 62
and Recorded in Vol. 22 Page 171 at
Ollie Farnsworth
Register Mesne Conveyance Greenville Co.

See 50¢

ZZ - 171