FILED
GREENVILLE CO. S. C.

JUL 3 4 19 PM 1962

OLLIE FARNSWORTH
R.M.C.

GREENVILLE COUNTY, S.C.
VAL. SEC. 11 b SHEET 2
PARCEL 5 & 6.

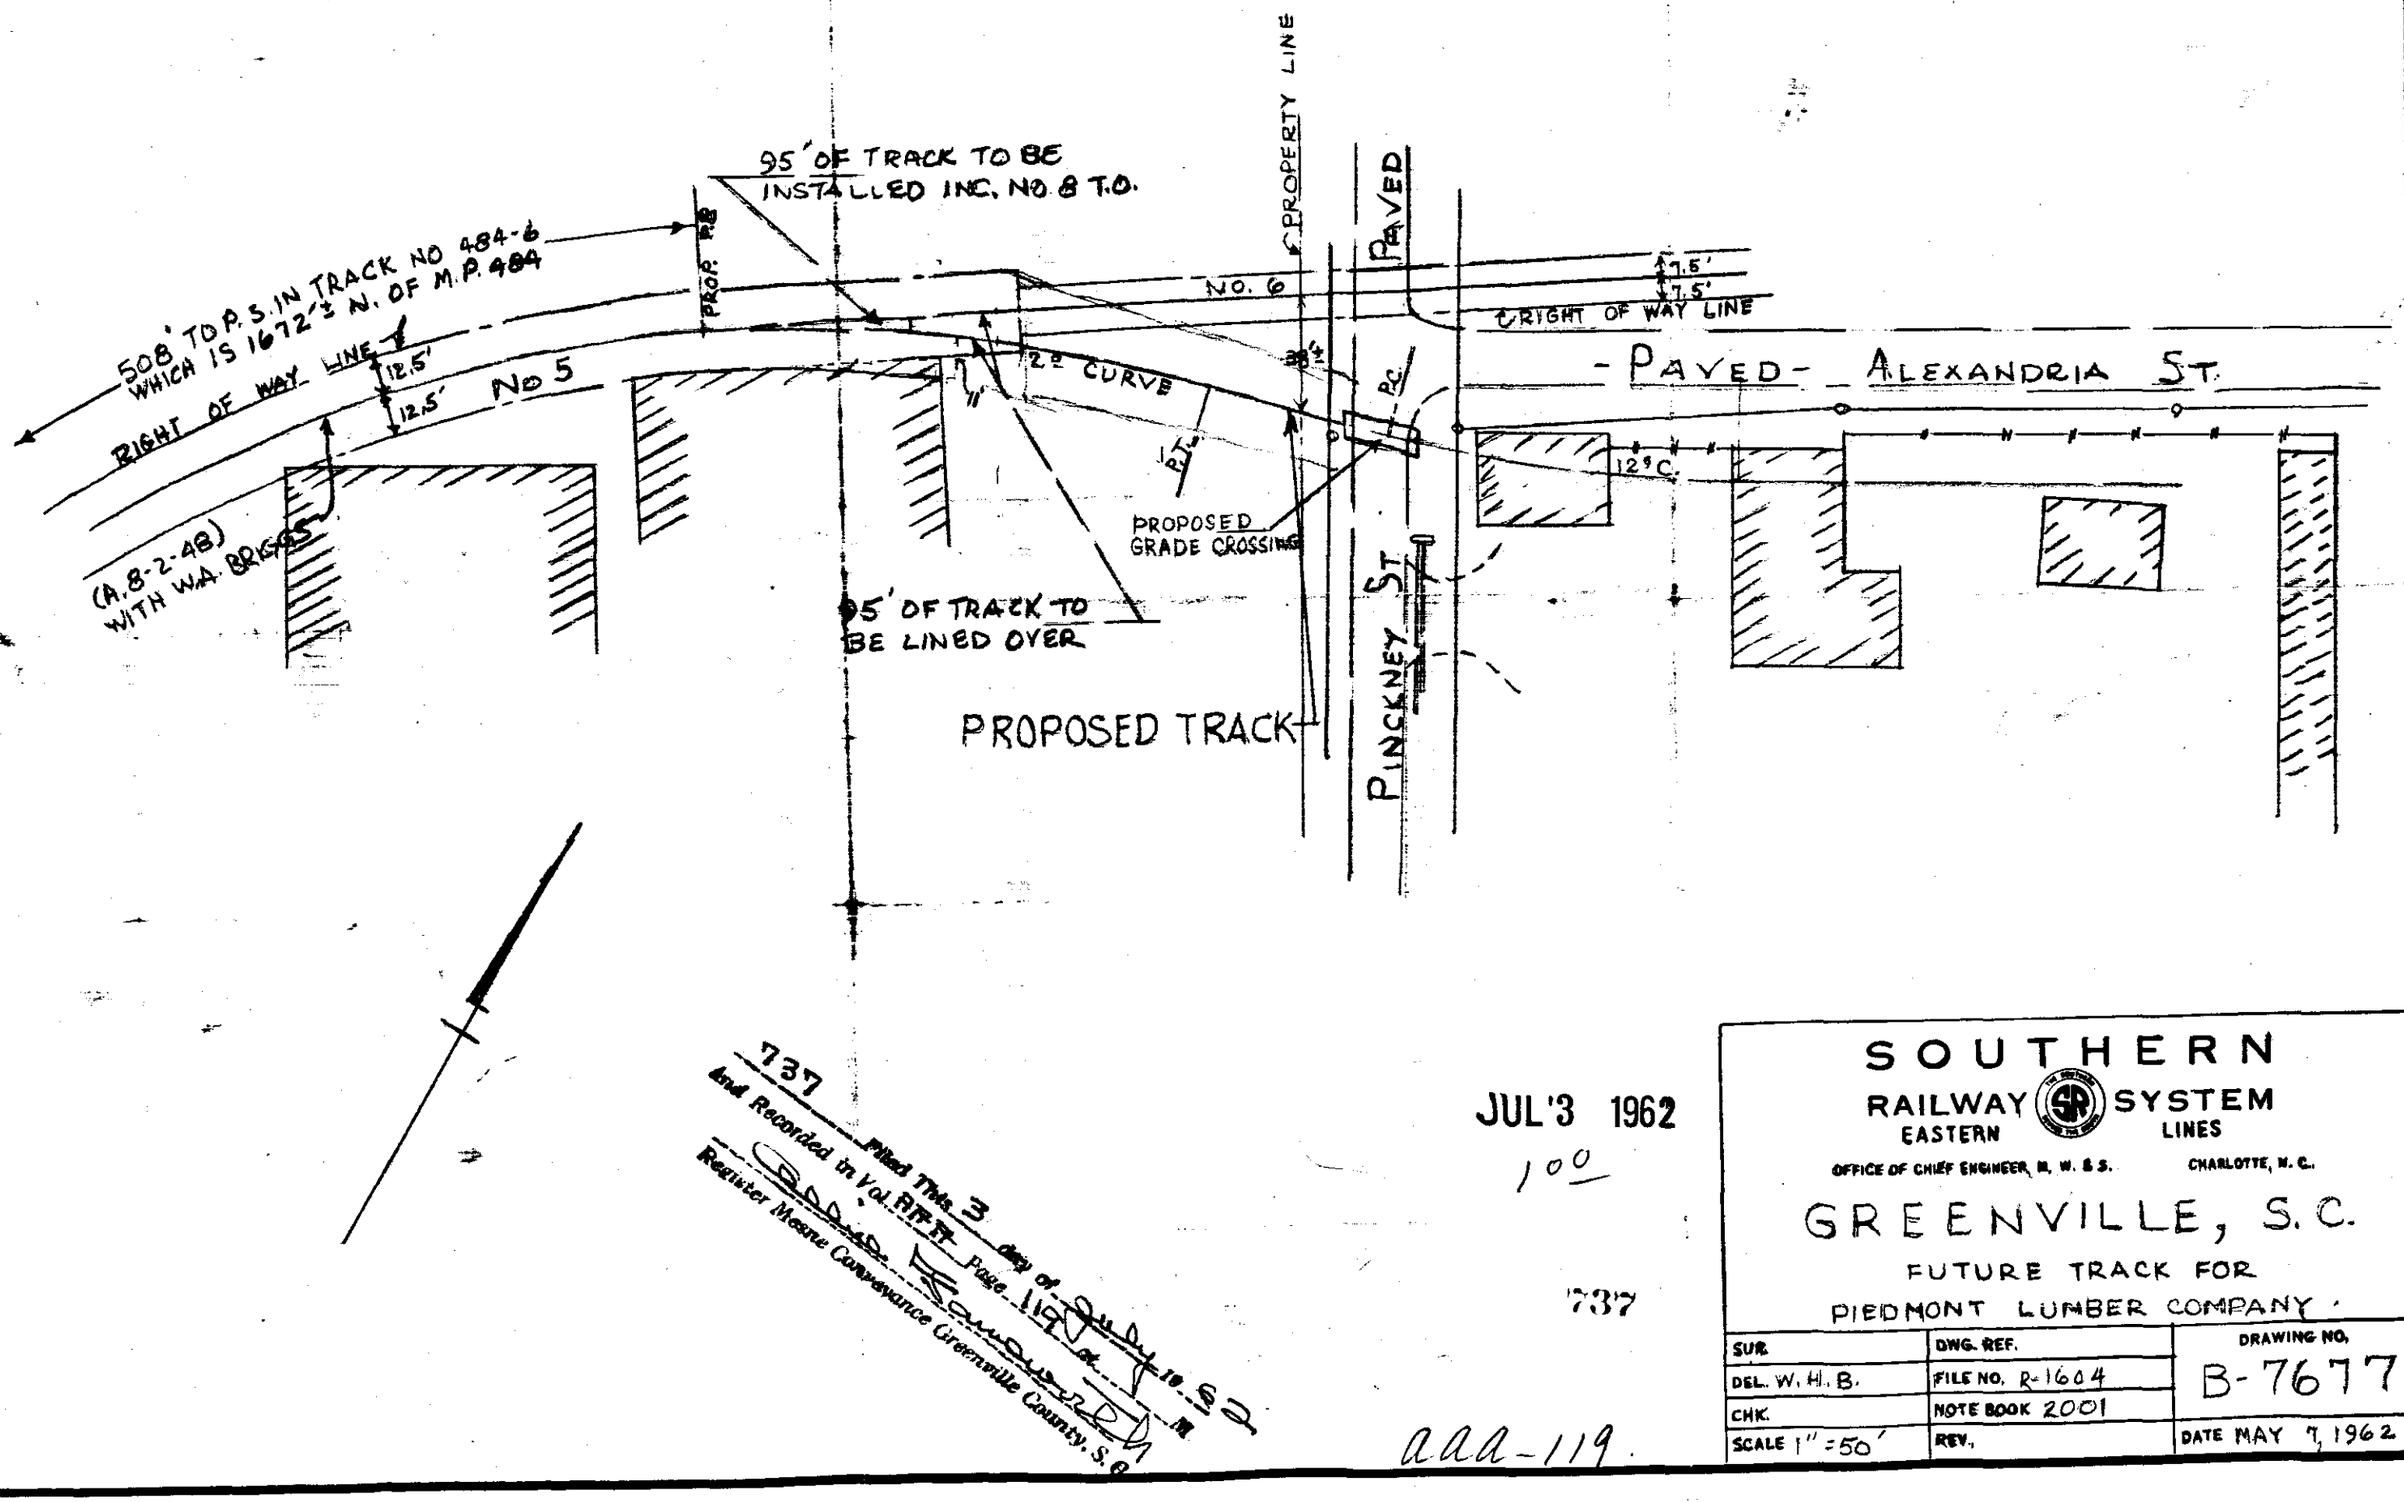

737
Filed This 3 day of July 19 62 A.D.
and Recorded in Vol. RR Page 119 of
Register Mesne Conveyance Greenville County, S.C.

JUL'3 1962
100

737

aaa-119.

SOUTHERN RAILWAY SYSTEM
EASTERN LINES
OFFICE OF CHIEF ENGINEER, M. W. & S. CHARLOTTE, N. C.

GREENVILLE, S. C.
FUTURE TRACK FOR
PIEDMONT LUMBER COMPANY.

SUR.	DWG. REF.	DRAWING NO. B-7677
DEL. W. H. B.	FILE NO. R-1604	
CHK.	NOTE BOOK 2001	
SCALE 1" = 50'	REV.	DATE MAY 7, 1962