CERTIFICATE OF OWNER

I HEREBY CERTIFY THAT I AM THE OWNER/AGENT OF PROPERTY SHOWN ON THIS PLAT, AND DO APPROVE OF THE SUBDIVISION THEREOF

CERTIFICATE OF SURVEY

I HEREBY CERTIFY THAT THIS IS AN ACCURATE MAP OF AN ACTUAL SURVEY COMPLETED BY US DEC 15, 1964.

R K Campbell Reg.

H C Clarkson Jr. Reg.

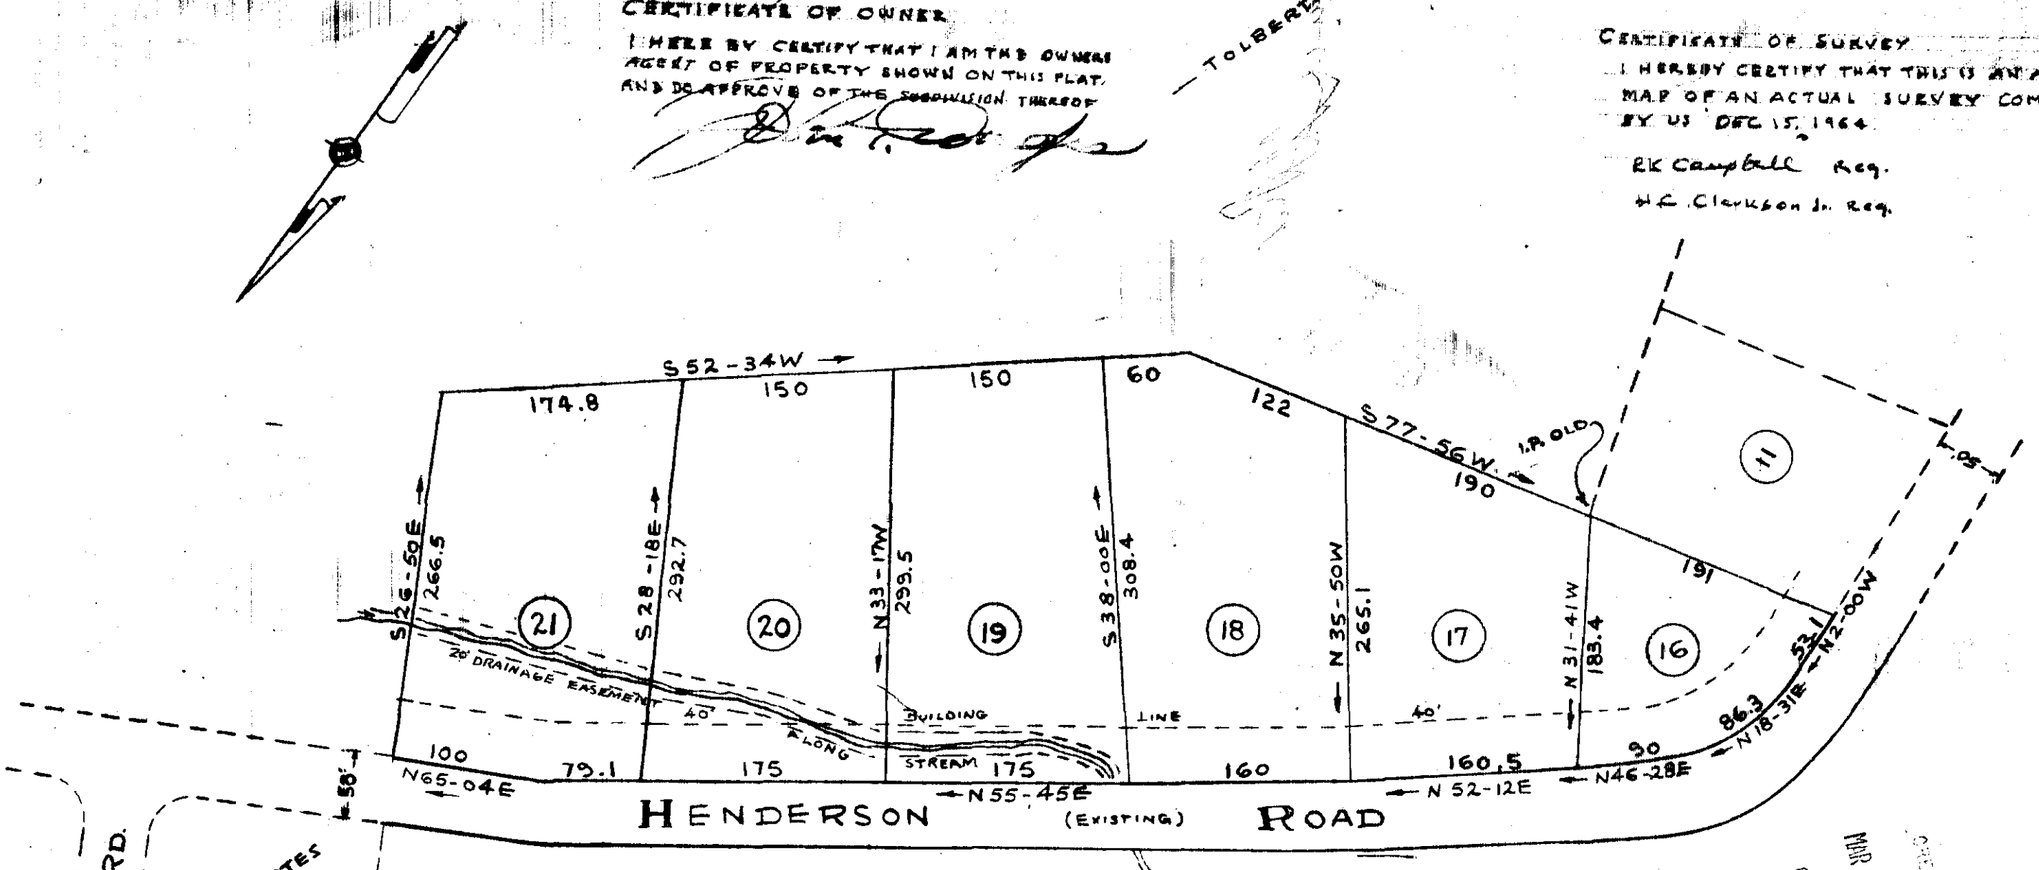

FINAL PLAN APPROVED

G... PLANNING & ZONING COMMISSION

DATE 4/16/65 SECRETARY OF COMMISSION

THE FINAL PLAT

SECTION "E-1"

GOWER ESTATES

GREENVILLE, SOUTH CAROLINA

MAR 15 1965

SCALE 1" = 100'

DEC., 1964

25567

R. K. CAMPBELL, R.L.S.

BBB-70

1.05

FILED
GREENVILLE CO. S. C.
MAR 15 2 58 PM 1965
OLLIE FARNSWORTH
R.M.C.

25567 Filed This 15 day of March 1965 at 3:32 P.M.
And Recorded in Vol. BBB Page 70
Register Mesne Conveyance Greenville County, S. C.