8805 Filed This 17 day of Sept. 19 65
And Recorded in Vol. BBB Page 123 at 3:27 P.M.
Odell Bowen
Register Mesne Conveyance Greenville County, S. C.

123

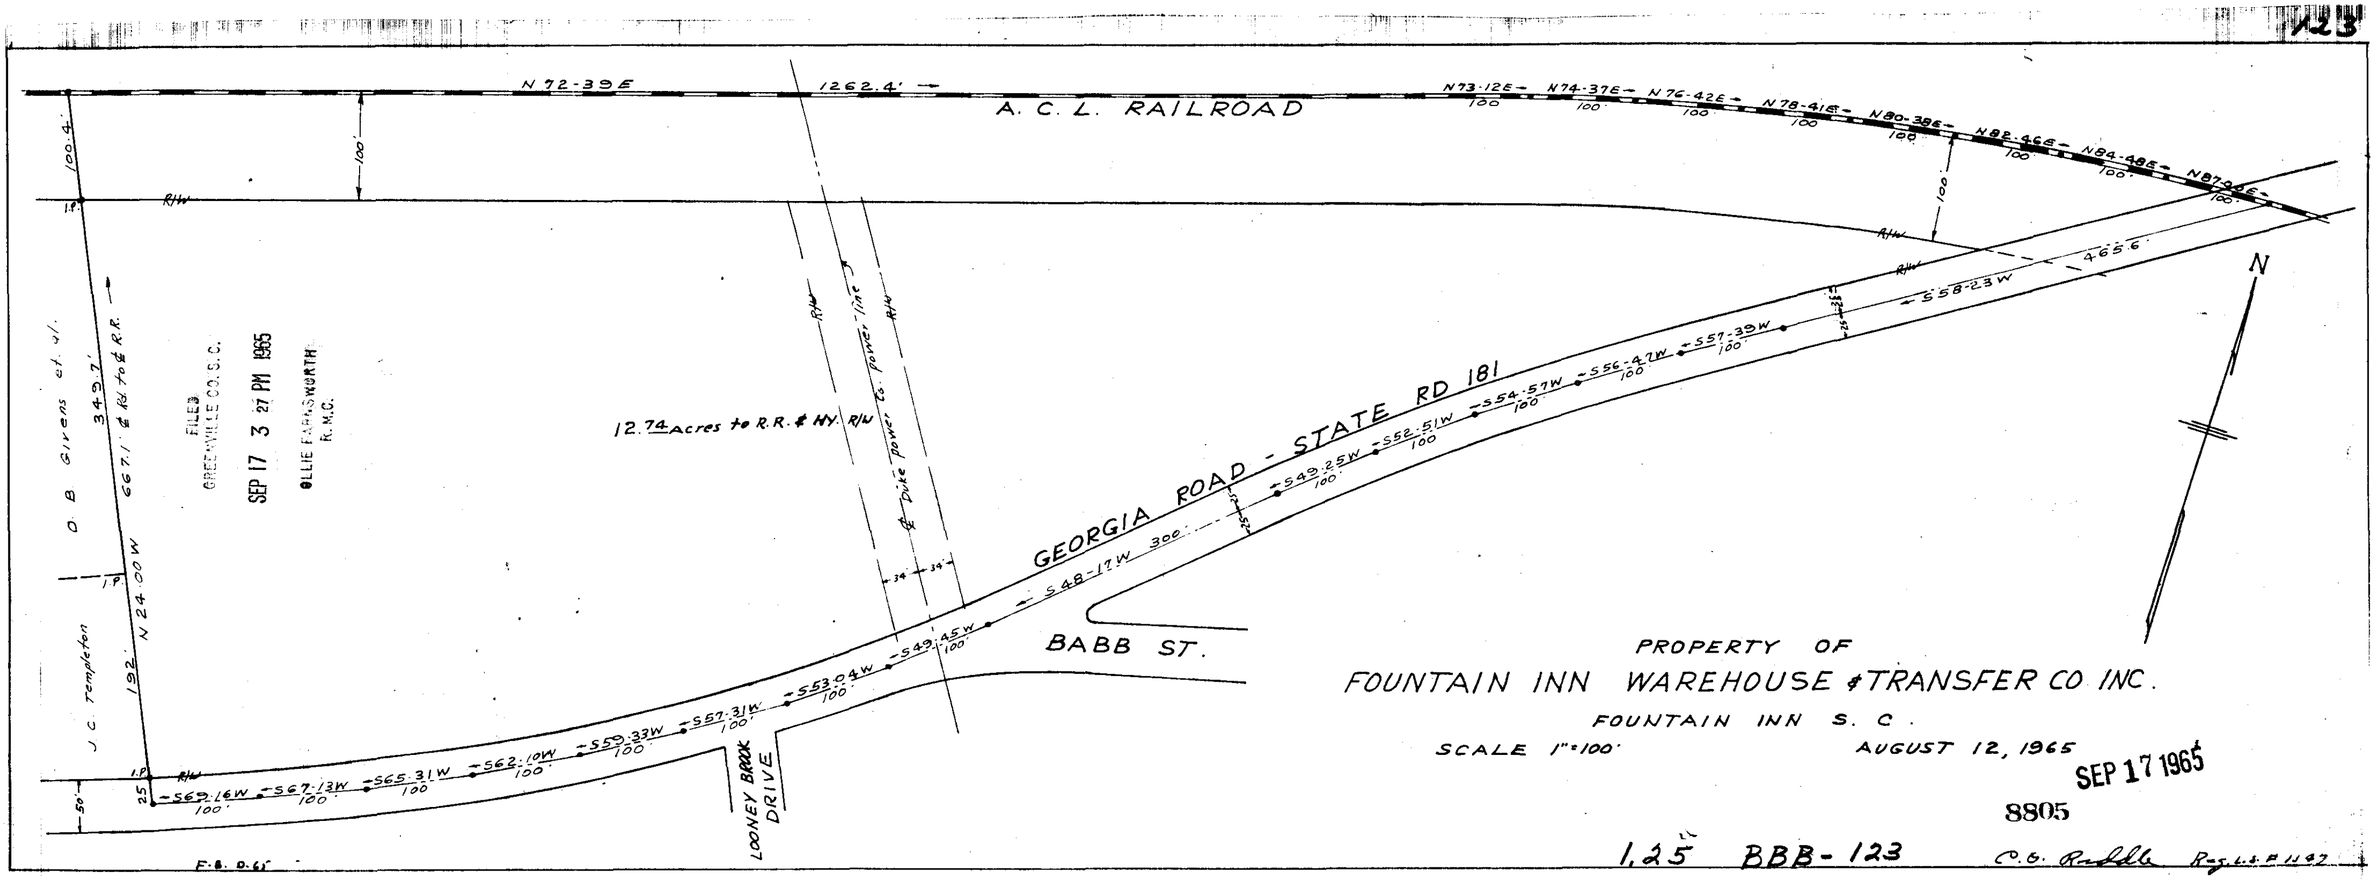

PROPERTY OF
FOUNTAIN INN WAREHOUSE & TRANSFER CO INC.
FOUNTAIN INN S. C.
SCALE 1" = 100' AUGUST 12, 1965

SEP 17 1965
8805

1,25 BBB-123 C.G. Rabb Reg. L.S. # 1197