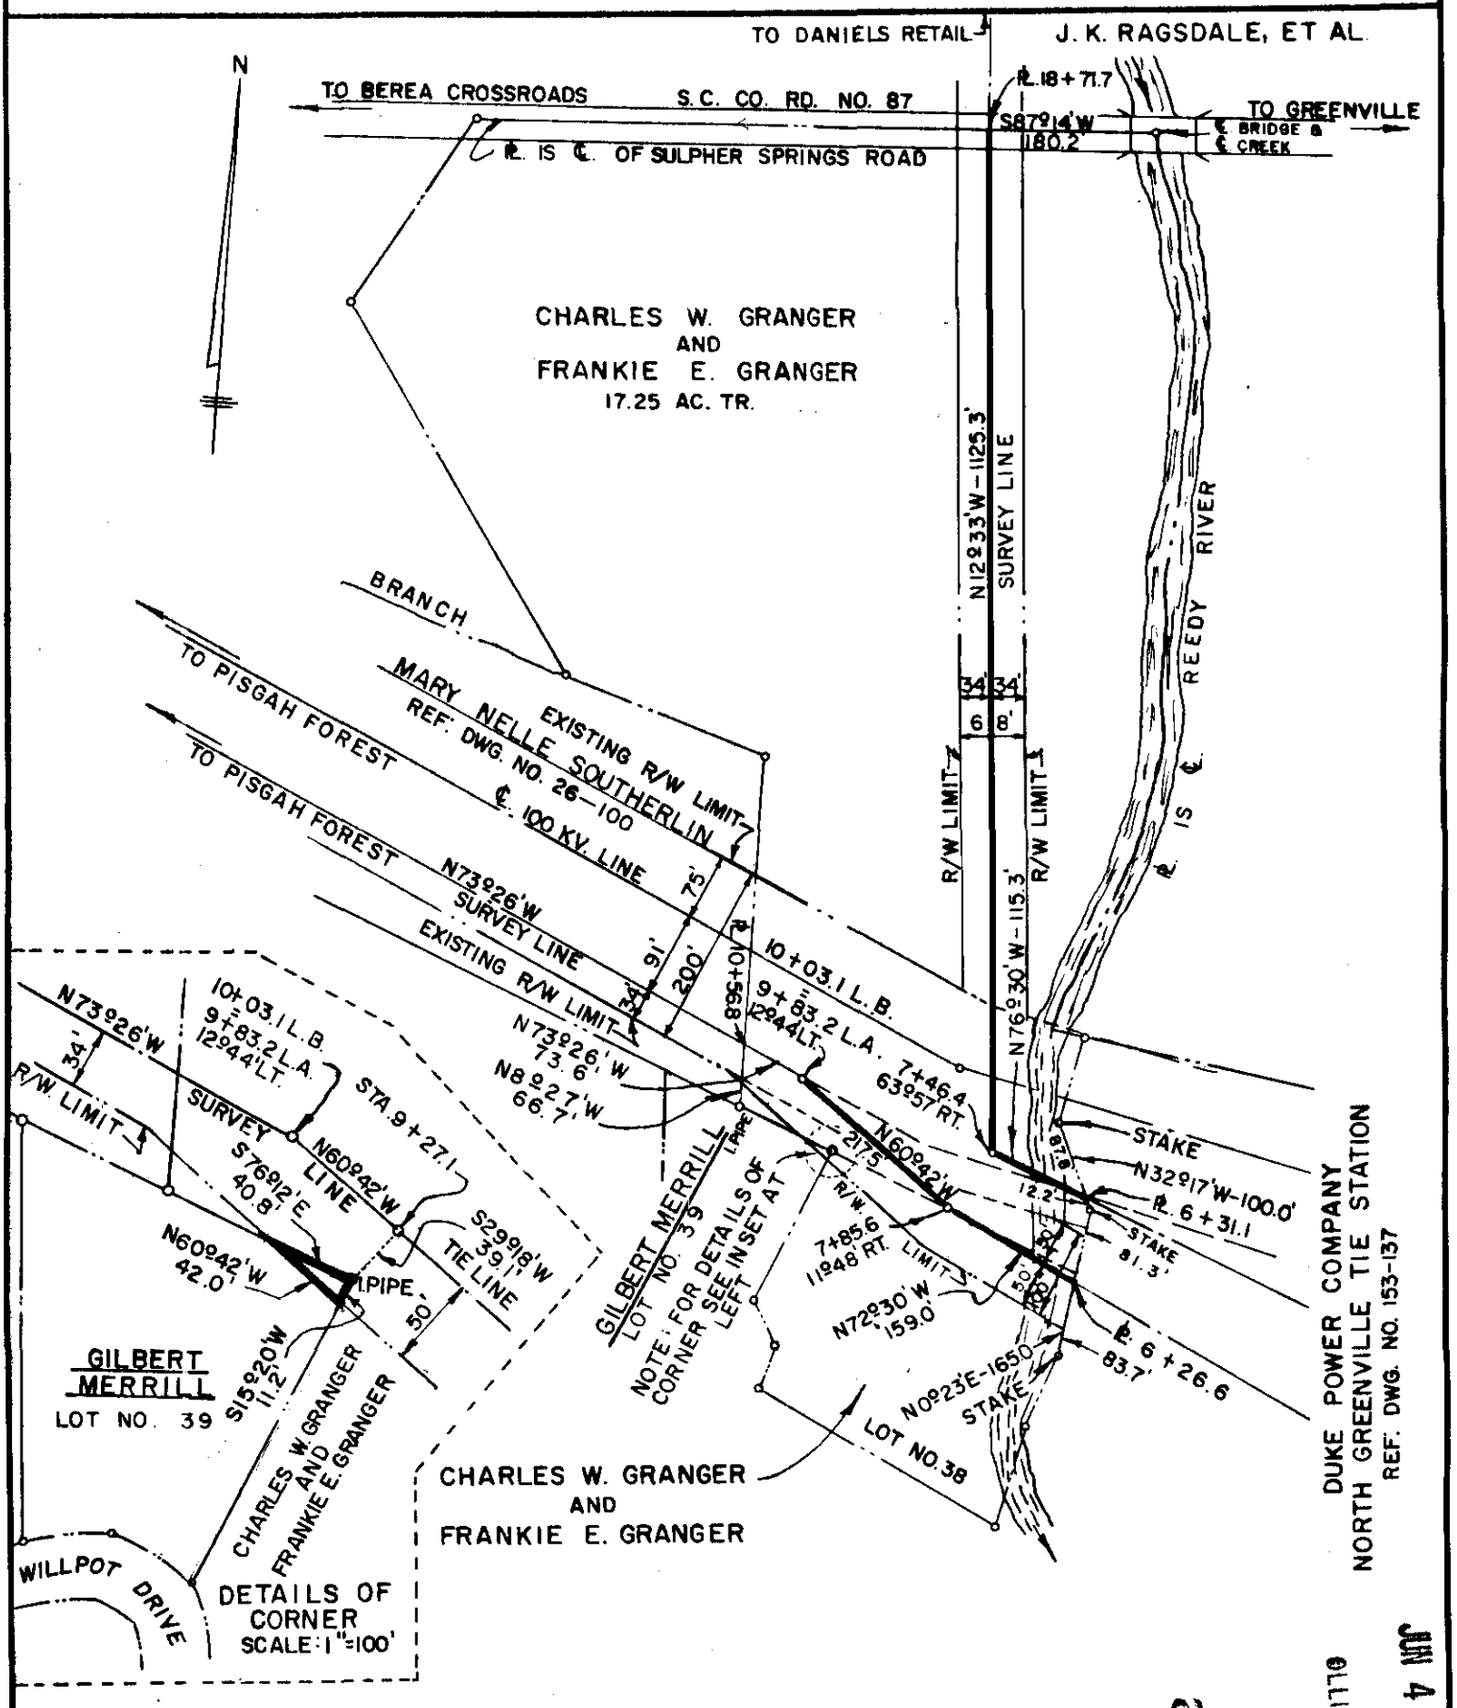

23972

JUN 4 9 49 AM 1965

ELLIE FARNSWORTH
R.M.C.

JUN 4 1965

DUKE POWER COMPANY

NORTH GREENVILLE – DANIELS RETAIL – PISGAH FOREST

TRANSMISSION LINE

CROSSING PROPERTY OF

CHARLES W. GRANGER AND FRANKIE E. GRANGER

AND GILBERT MERRILL

PARIS MOUNTAIN TOWNSHIP

GREENVILLE COUNTY, S. C.

SCALE 1"=200'

BOOK NO. 806

MAY 11, 1965

FILE NO. 26-100-A

III-165

Paste in