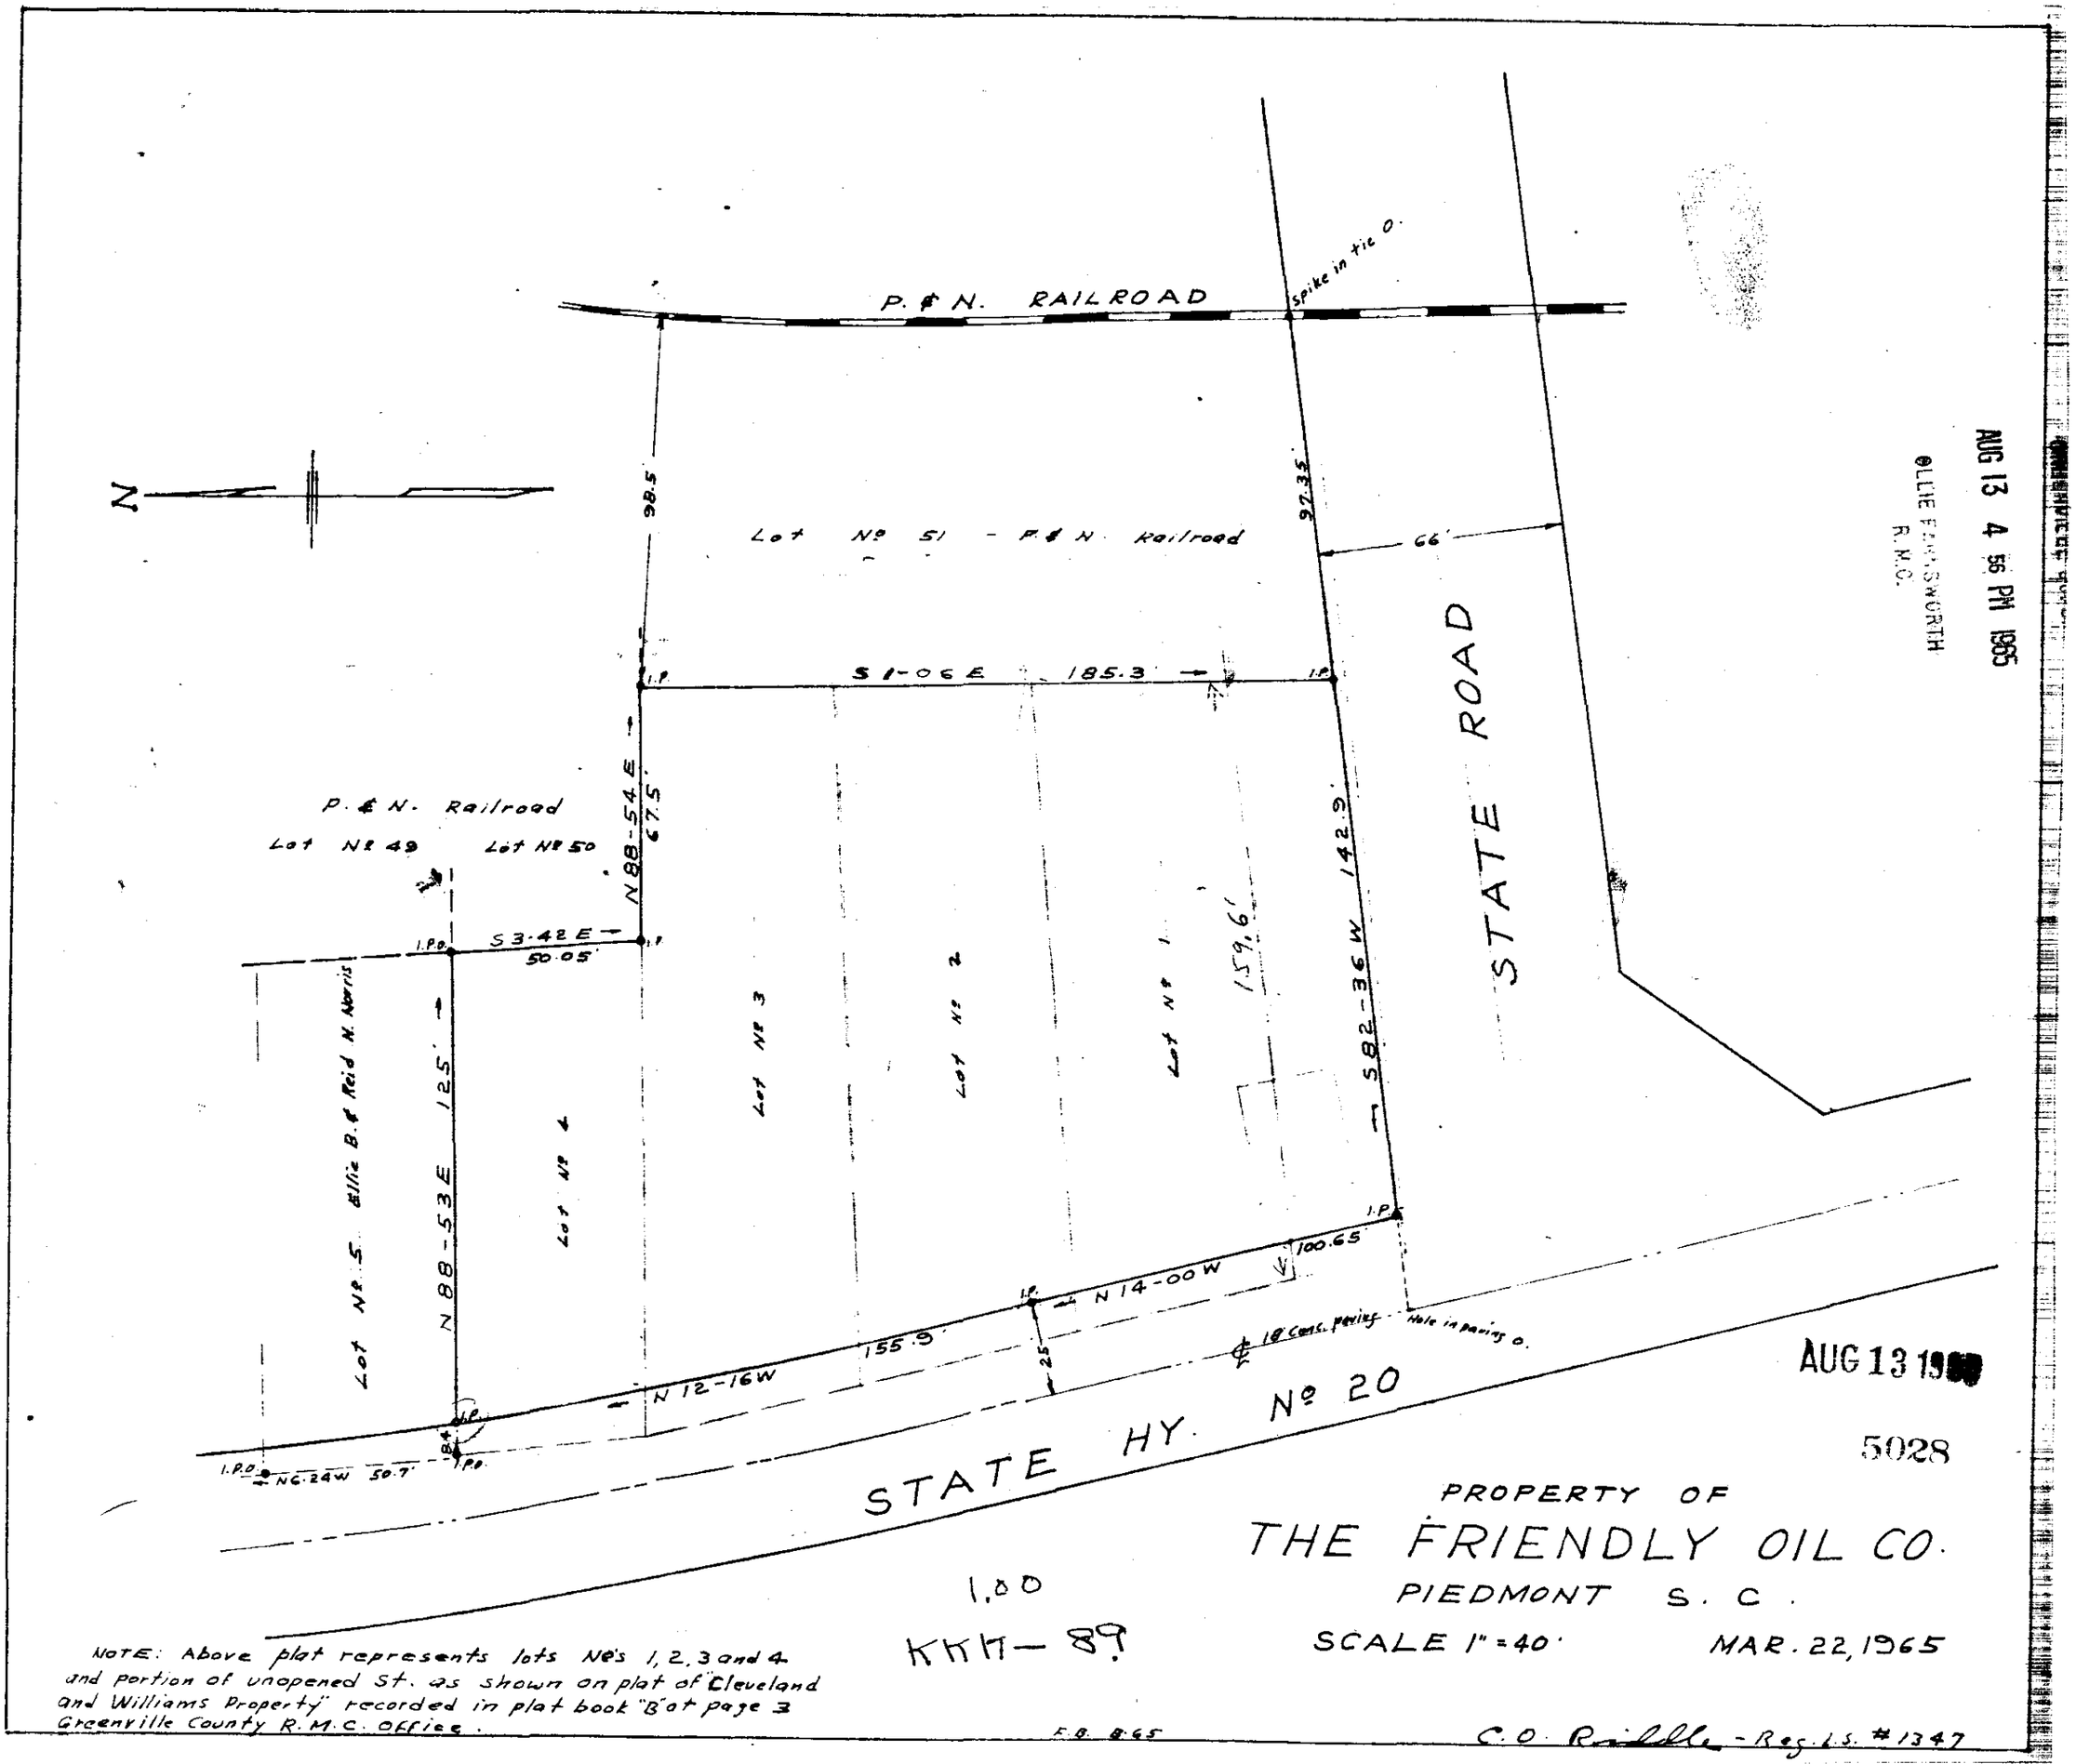

NOTE: Above plat represents lots No's 1, 2, 3 and 4 and portion of unopened St. as shown on plat of "Cleveland and Williams Property" recorded in plat book "B" at page 3 Greenville County R.M.C. Office.

5028 Filed This 13 day of Aug. 1965.
And Recorded in Vol. KKK Page 89 at 4:56 P.M.
Register Mesne Conveyance Greenville County, S. C.