FILED
GREENVILLE CO. S.C.

NOV 3 4 29 PM 1965

OLLIE FARNSWORTH
R.M.C.

NOV 3 1965

13748

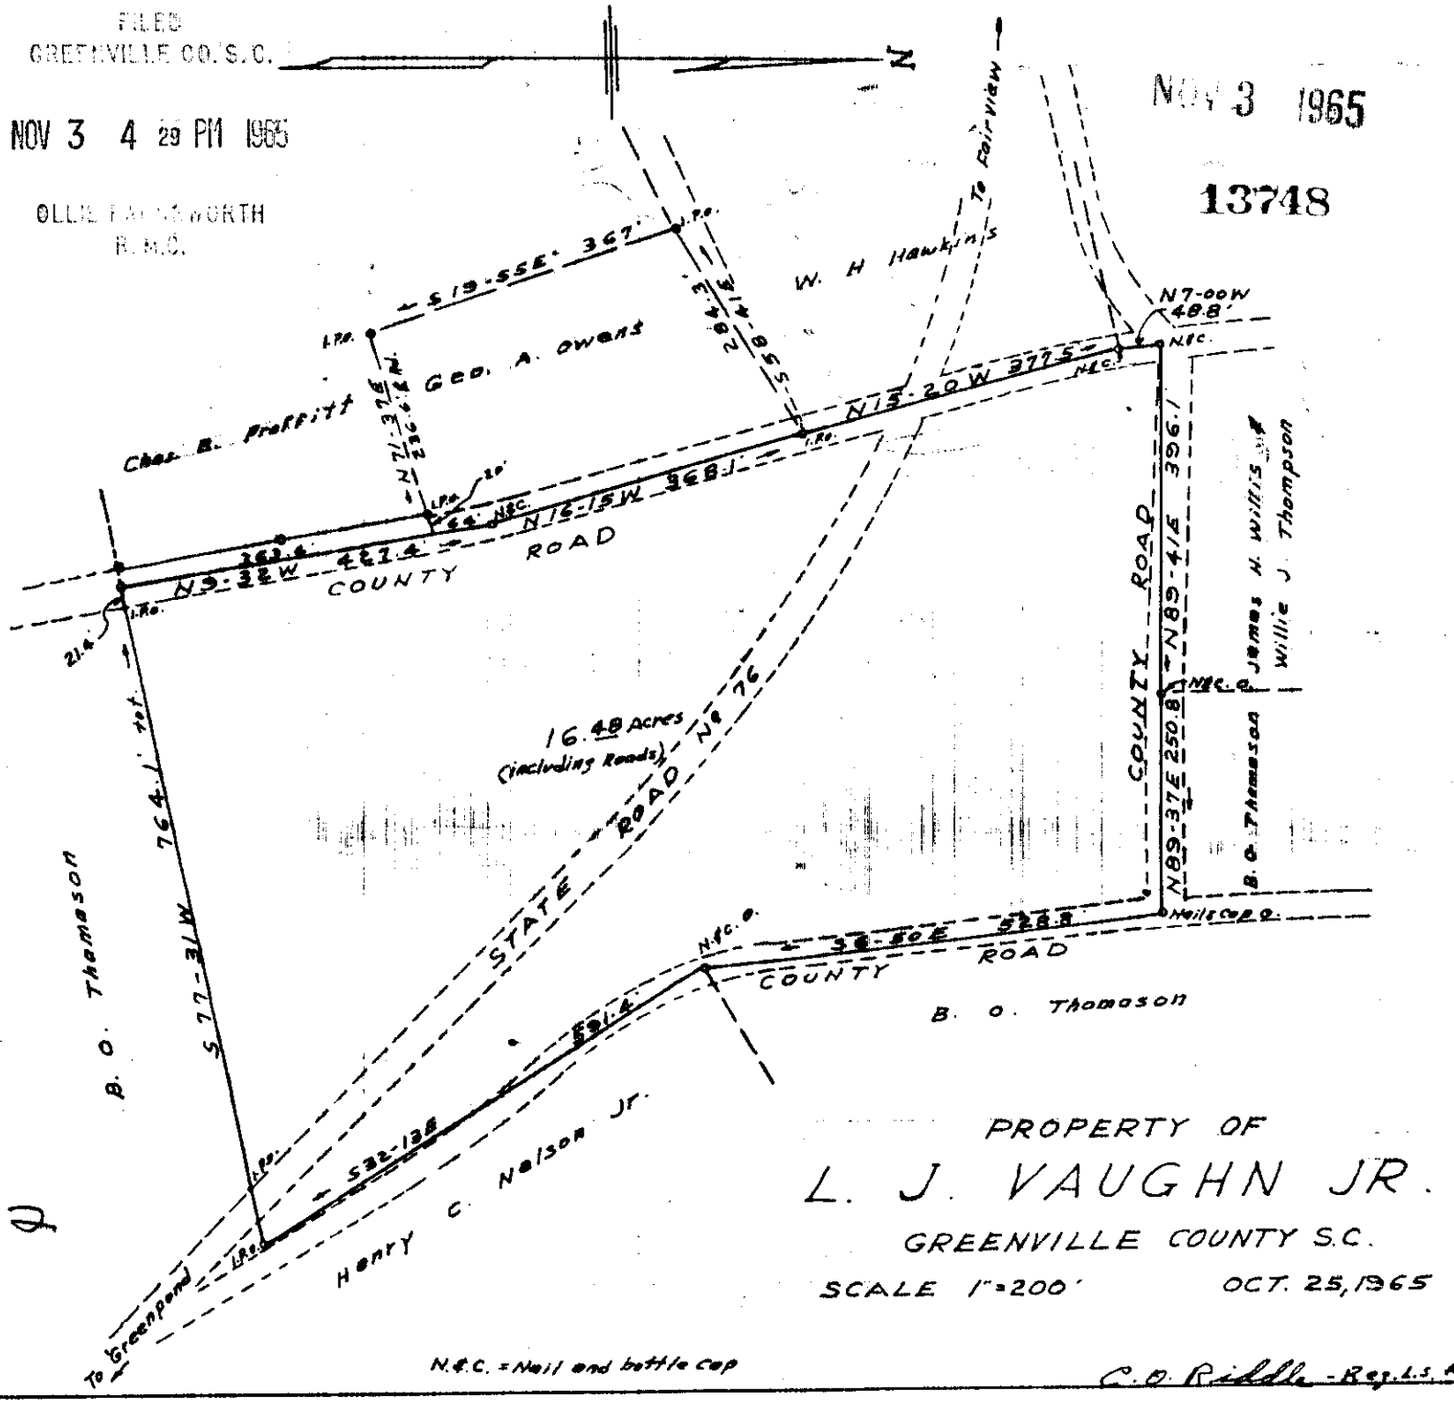

FB. E-65

555-72
504

13748 Filed This 3 day of Nov. 1965
And Recorded in Vol. 555 Page 72 at 4:39 PM
Ollie Farnsworth
Register Mesne Conveyance Greenville County, S. C.