3°° 30455

FILED
GREENVILLE CO. S. C.
JUN 13 1 45 PM 1967
OLLIE FARNSWORTH
R.M.C.

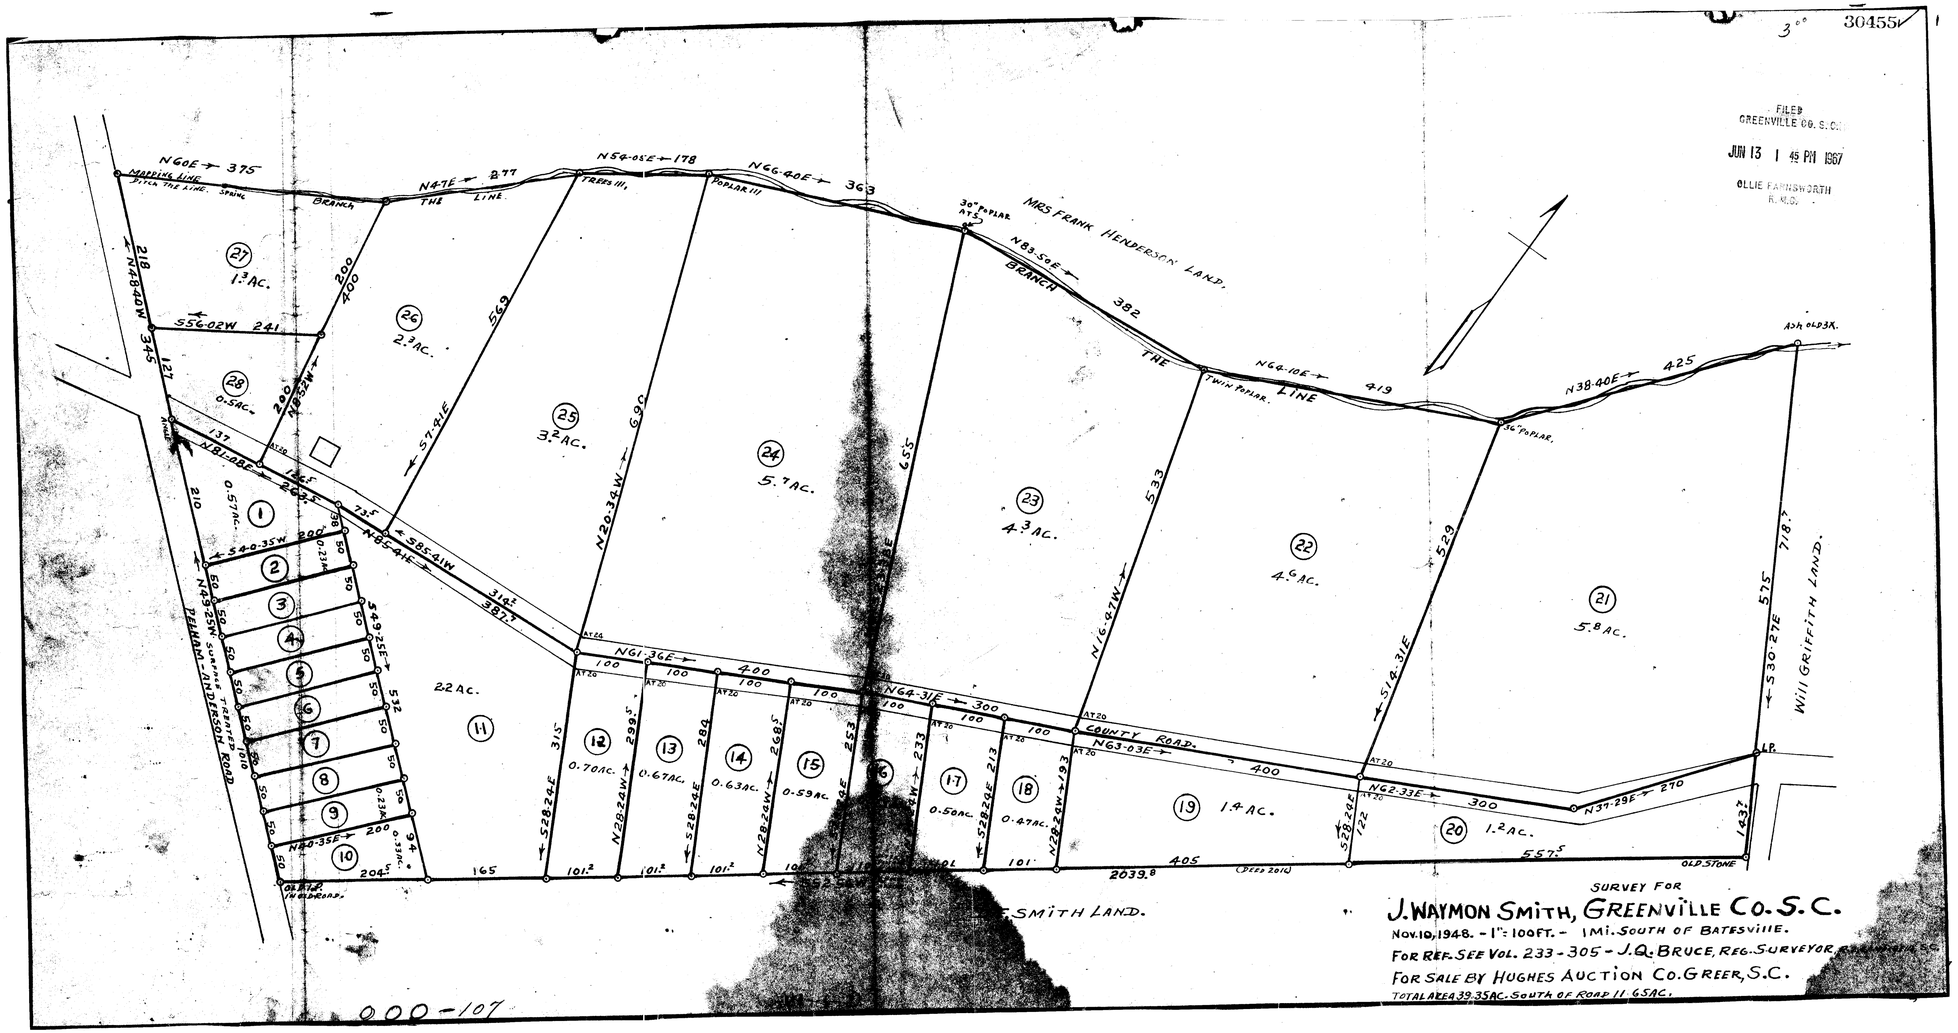

SURVEY FOR
J. WAYMON SMITH, GREENVILLE CO. S. C.
NOV. 10, 1948. - 1" = 100 FT. - 1 MI. SOUTH OF BATESVILLE.
FOR REF. SEE VOL. 233 - 305 - J. Q. BRUCE, REG. SURVEYOR, GREENVILLE S.C.
FOR SALE BY HUGHES AUCTION CO. GREER, S.C.
TOTAL AREA 39.35 AC. SOUTH OF ROAD 11.6 SAC.

#30455 Filed This 13th day of June 1967
And Recorded in Vol. 999 Page 107 at 1:45 P.M.
Ollie Farnsworth
Register Mesne Conveyance Greenville County, S. C.

107