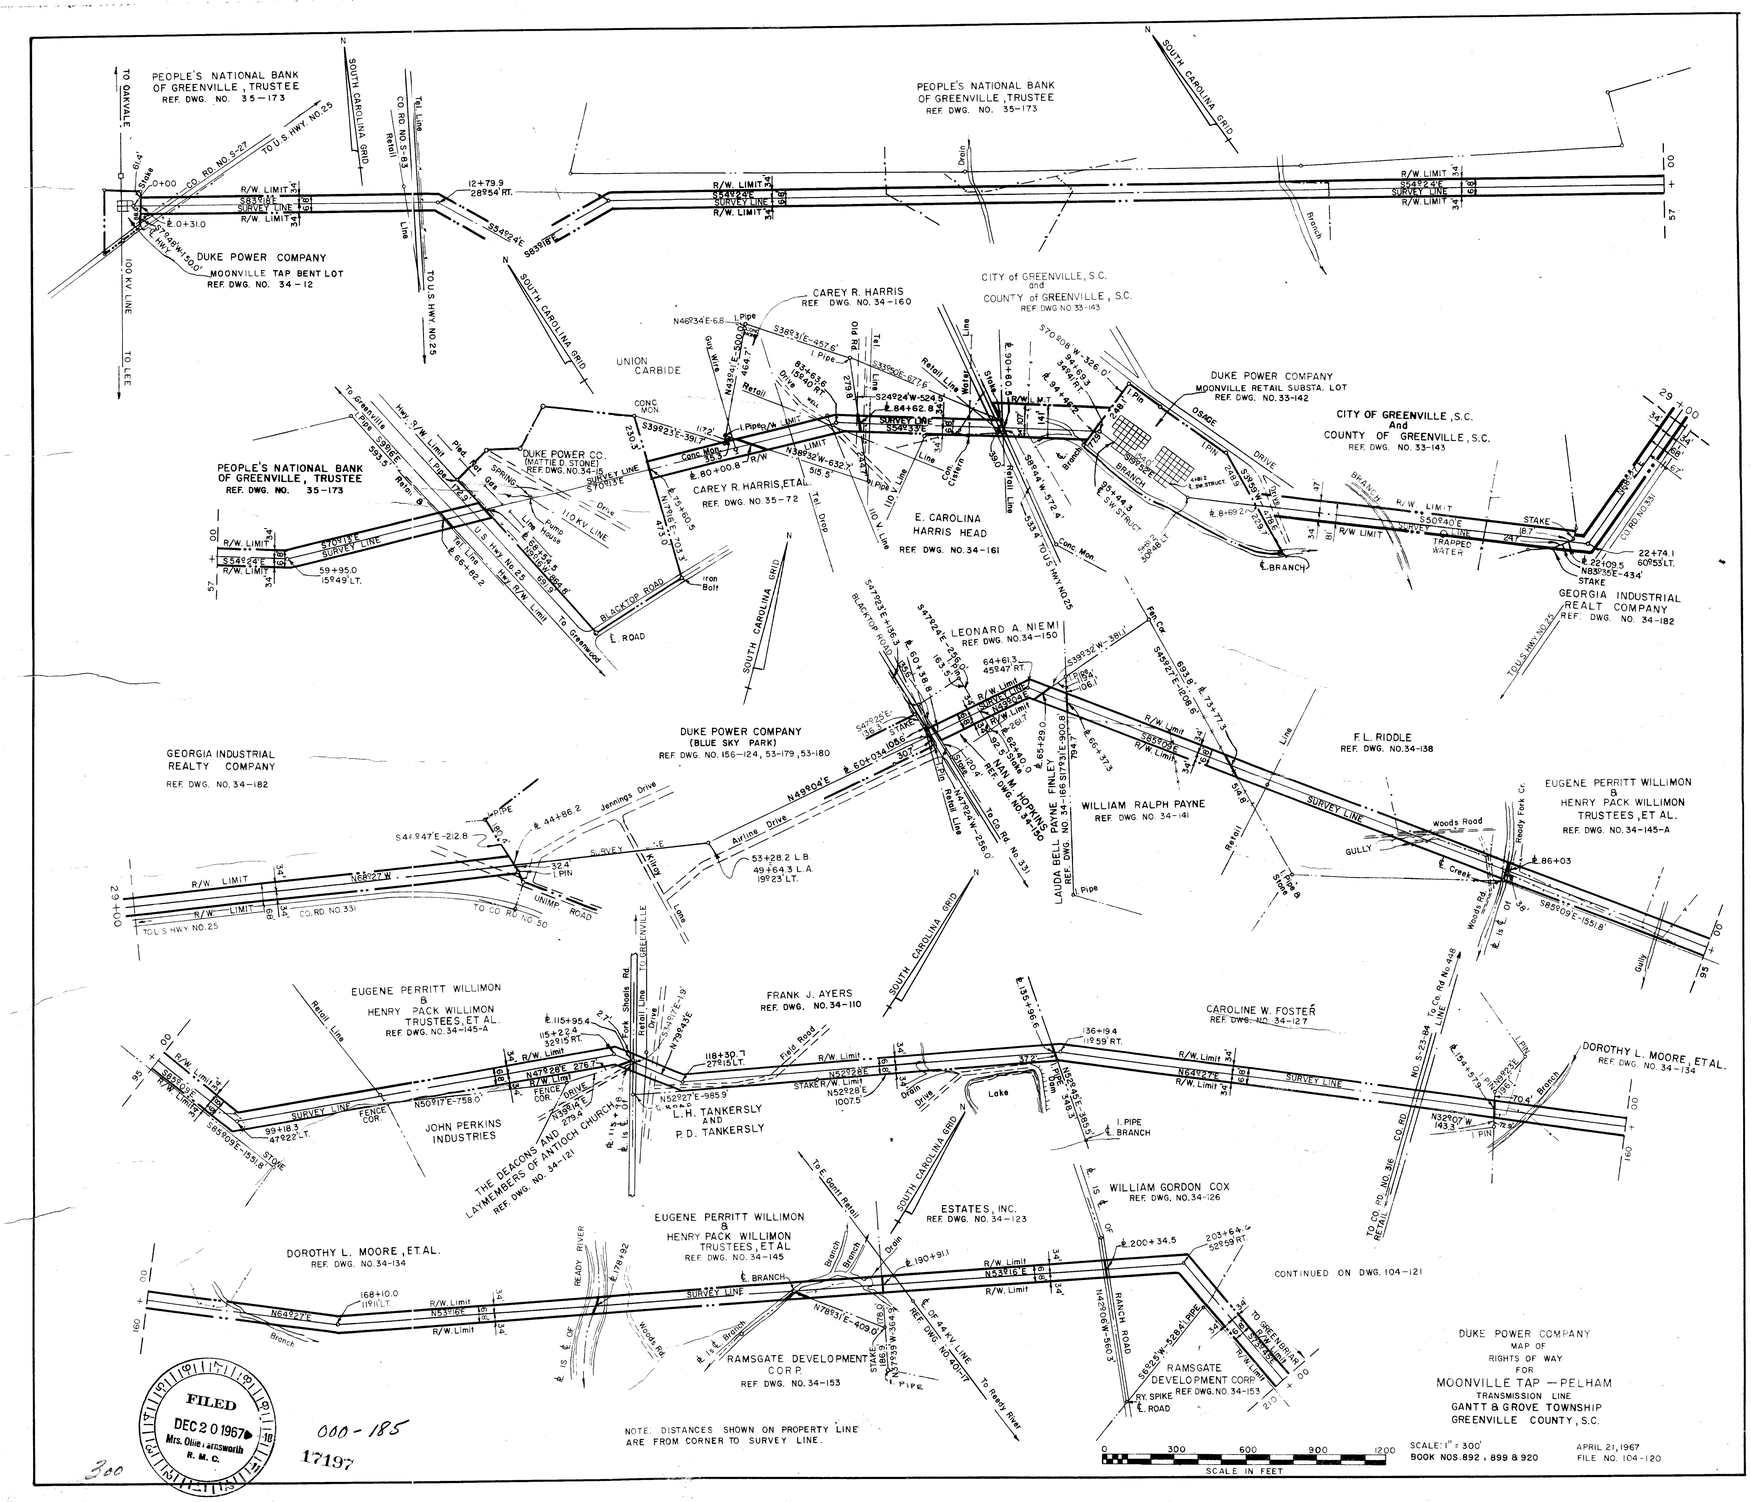

FILED
DEC 20 1967
Mrs. Ollie Farnsworth
R. M. C.

000-185
17197
300

#17197 Filed This 20 day of Dec. 1967
And Recorded in Vol. 900 Page 185 at 10:00 A. M.
Ollie Farnsworth
Register Mesne Conveyance Greenville County, S. C.

185