193

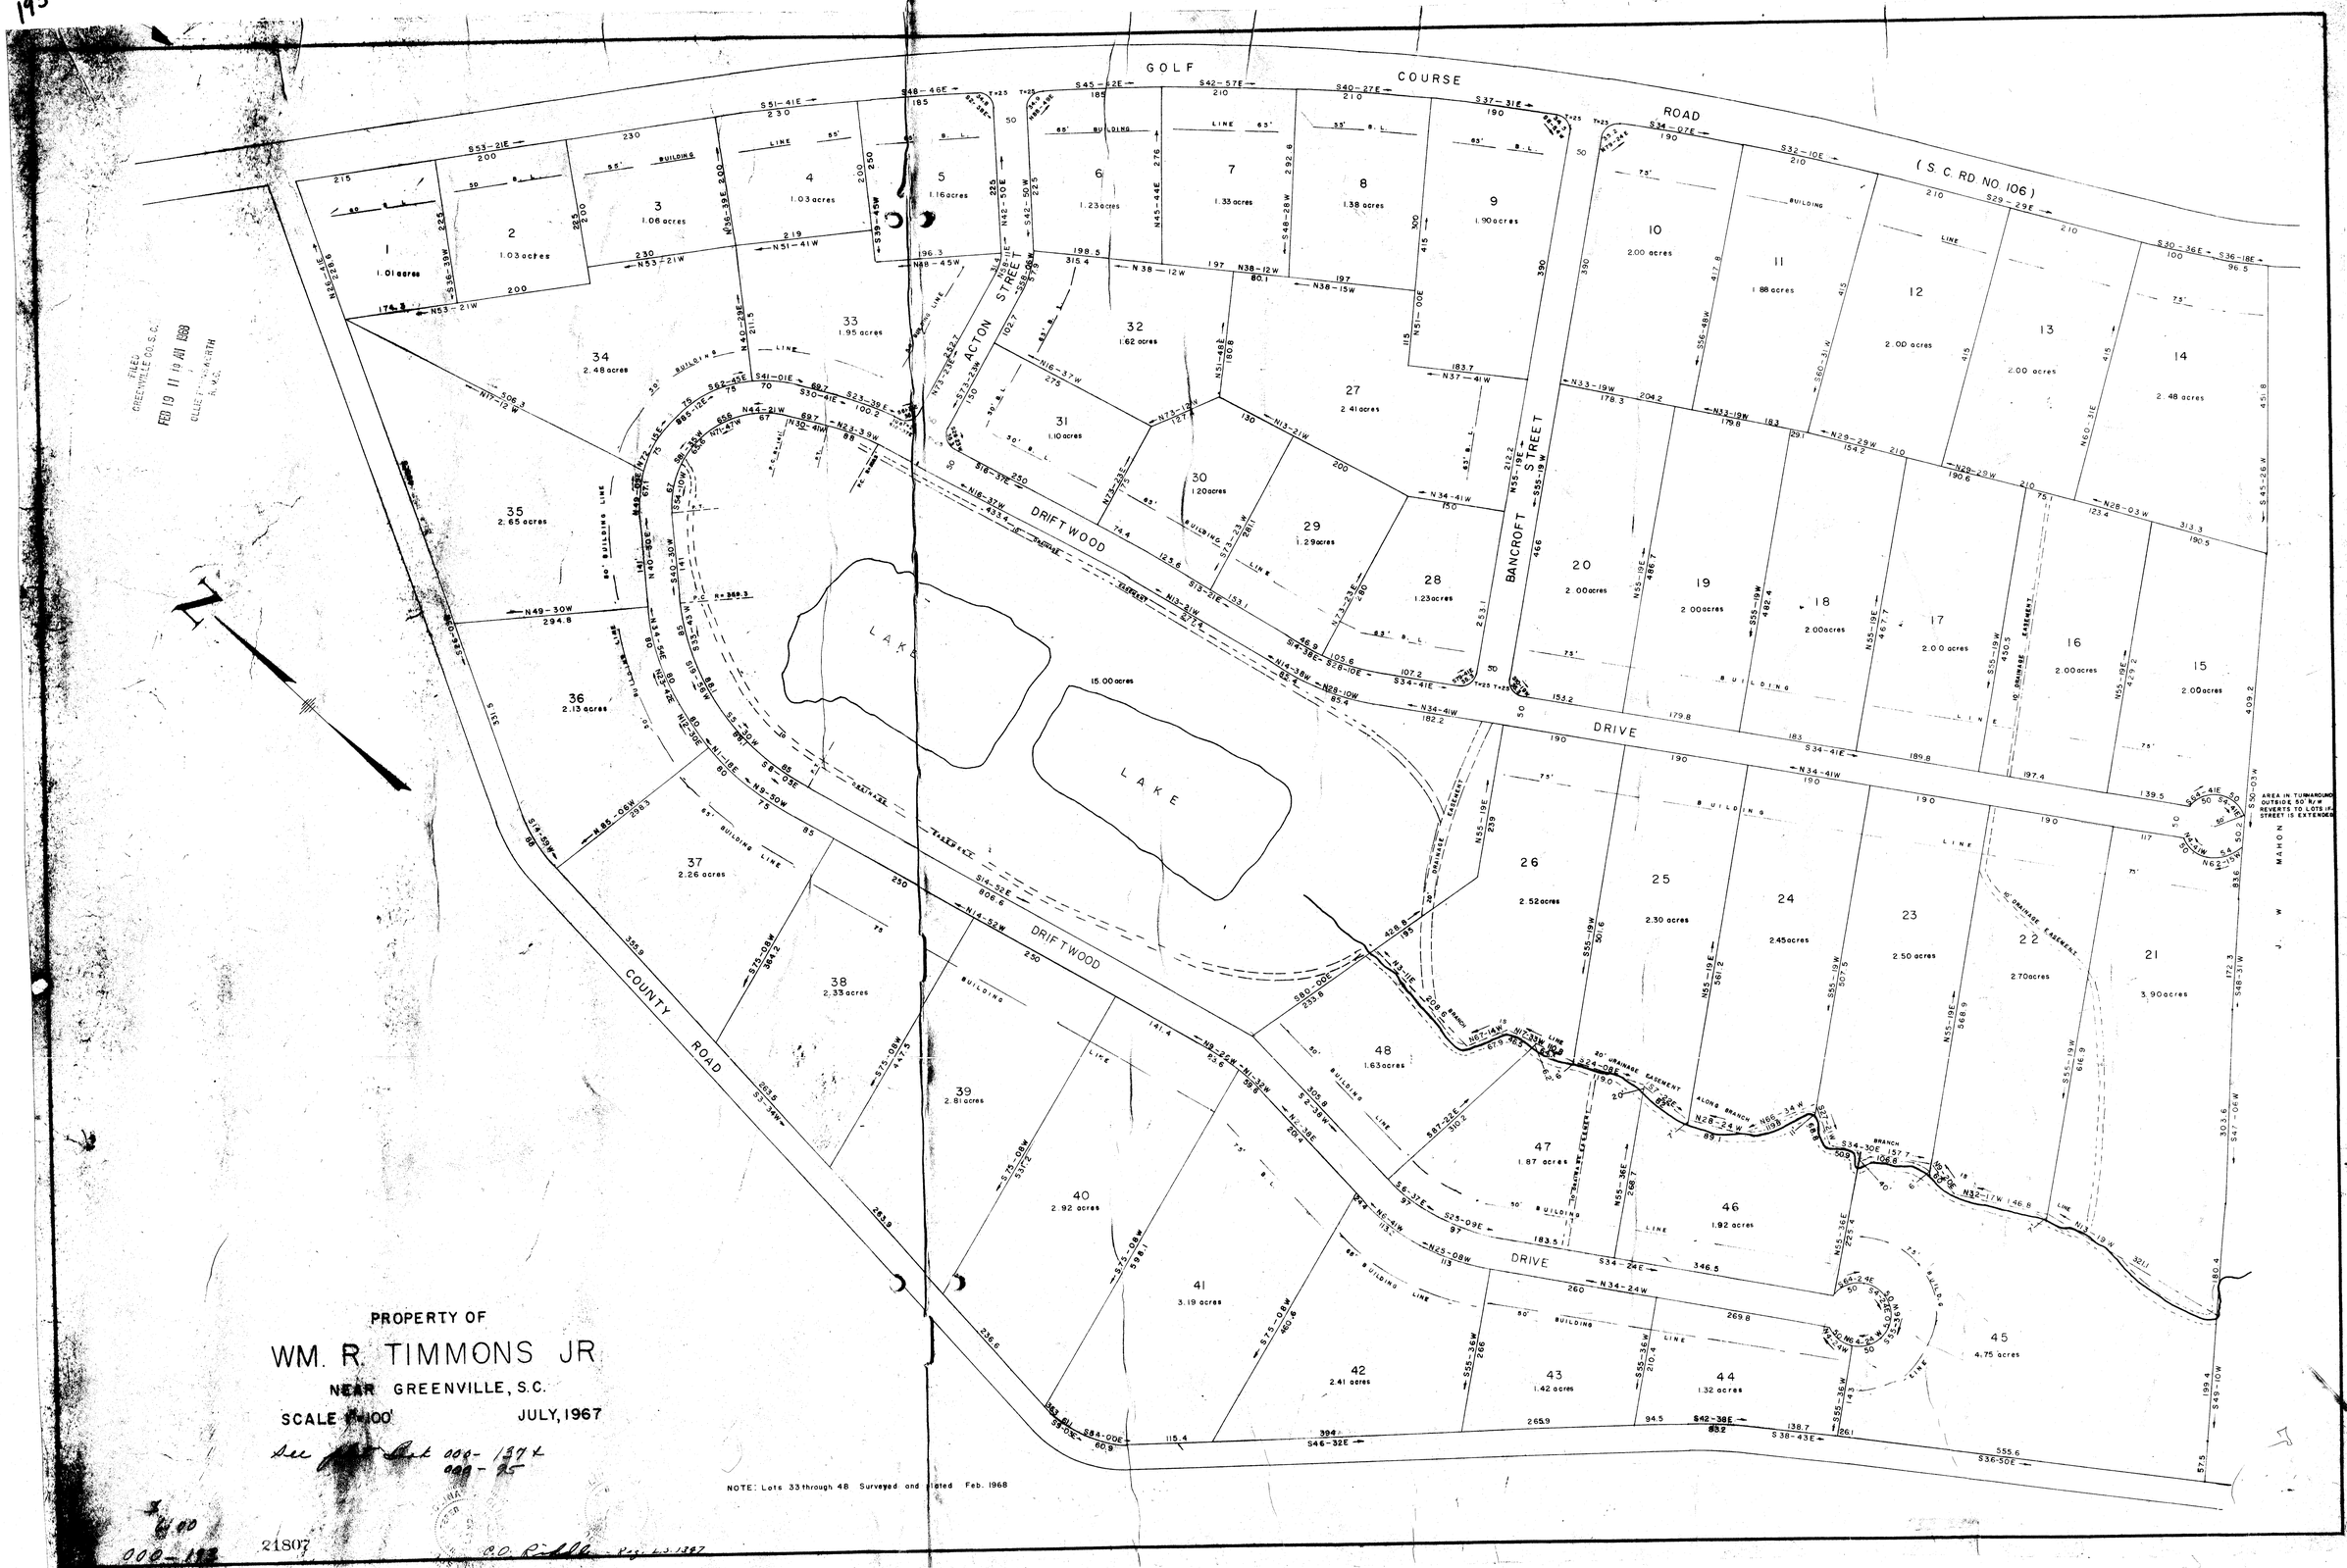


PROPERTY OF

WM. R. TIMMONS JR.

NEAR GREENVILLE, S.C.

SCALE 1"=100' JULY, 1967

NOTE: Lots 33 through 48 Surveyed and Plotted Feb. 1968

FILED GREENVILLE CO. S. C. FEB 19 11 19 AM 1968 ALLIE FARNSWORTH R.M.C.

See Plat Book 000-137 & 000-85

000-133 21807 C.O. Ridley Reg. L.S. 1387

#21807 Filed This 19 day of Feb 1968
And Recorded in Vol 000 Page 133 at 11:19 A M
Allie Farnsworth
Register Mesne Conveyance Greenville County, S. C.