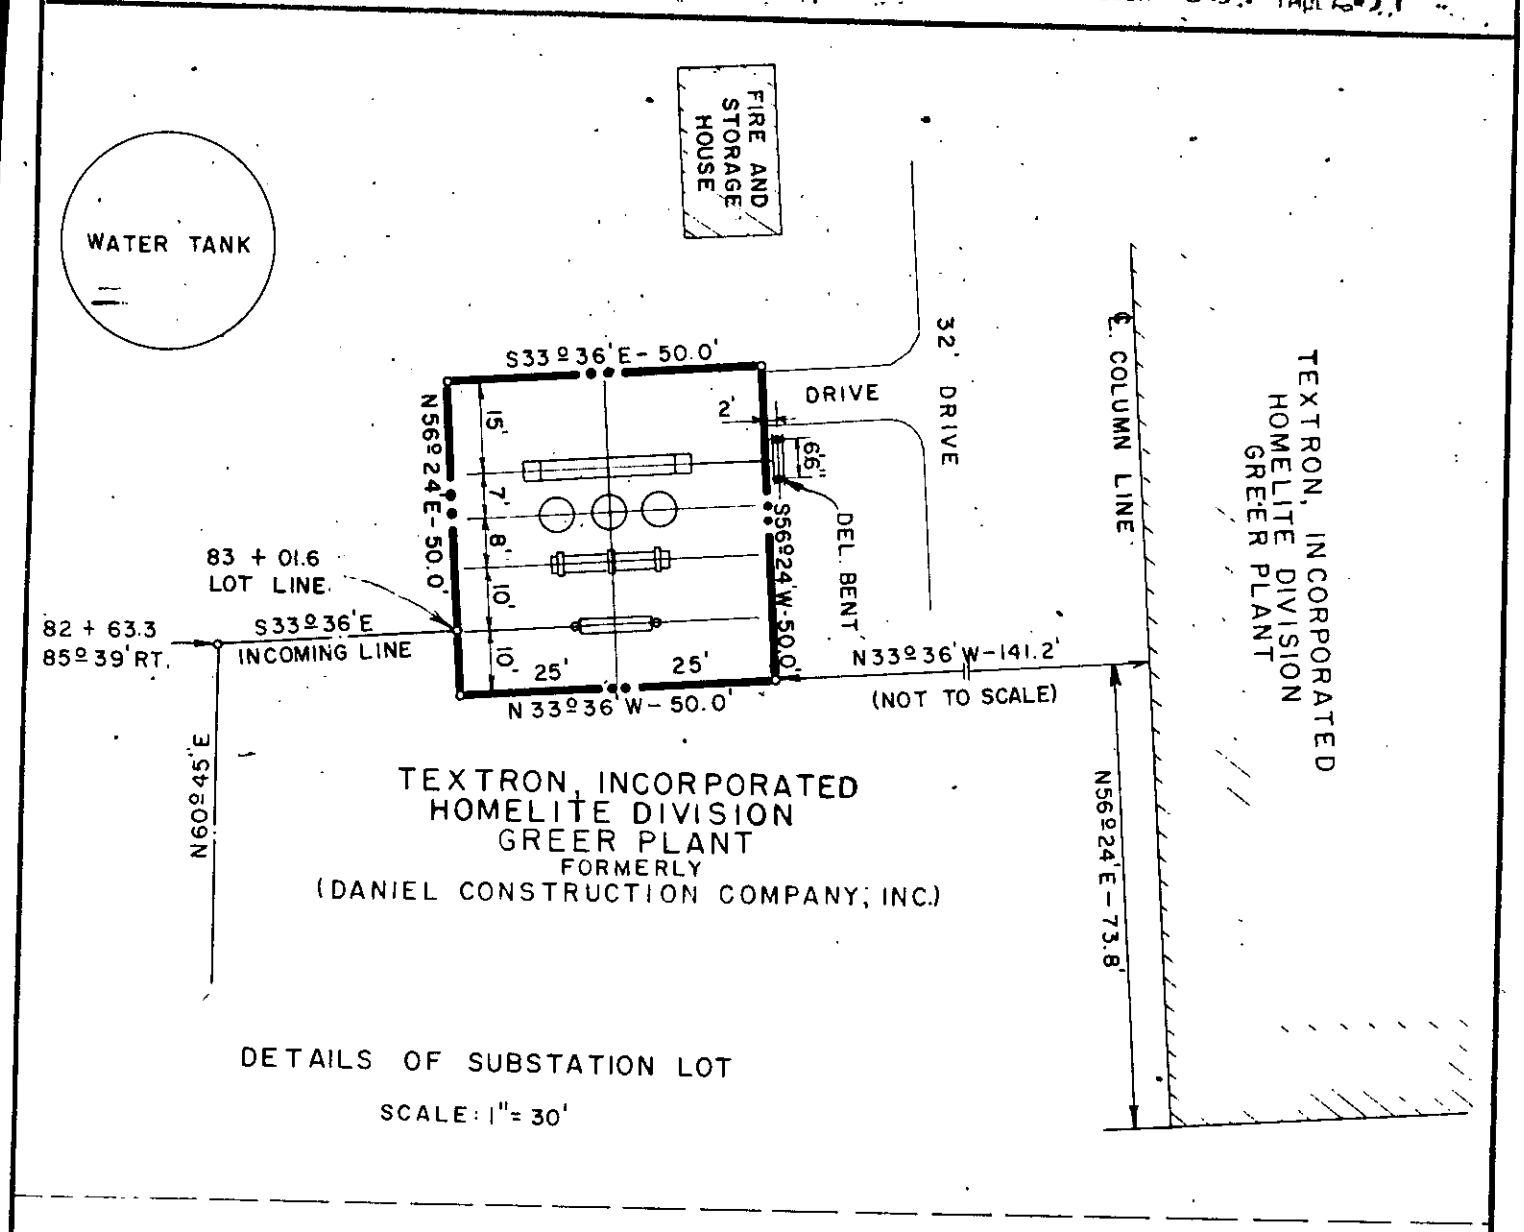

DETAILS OF SUBSTATION LOT

SCALE: 1" = 30'

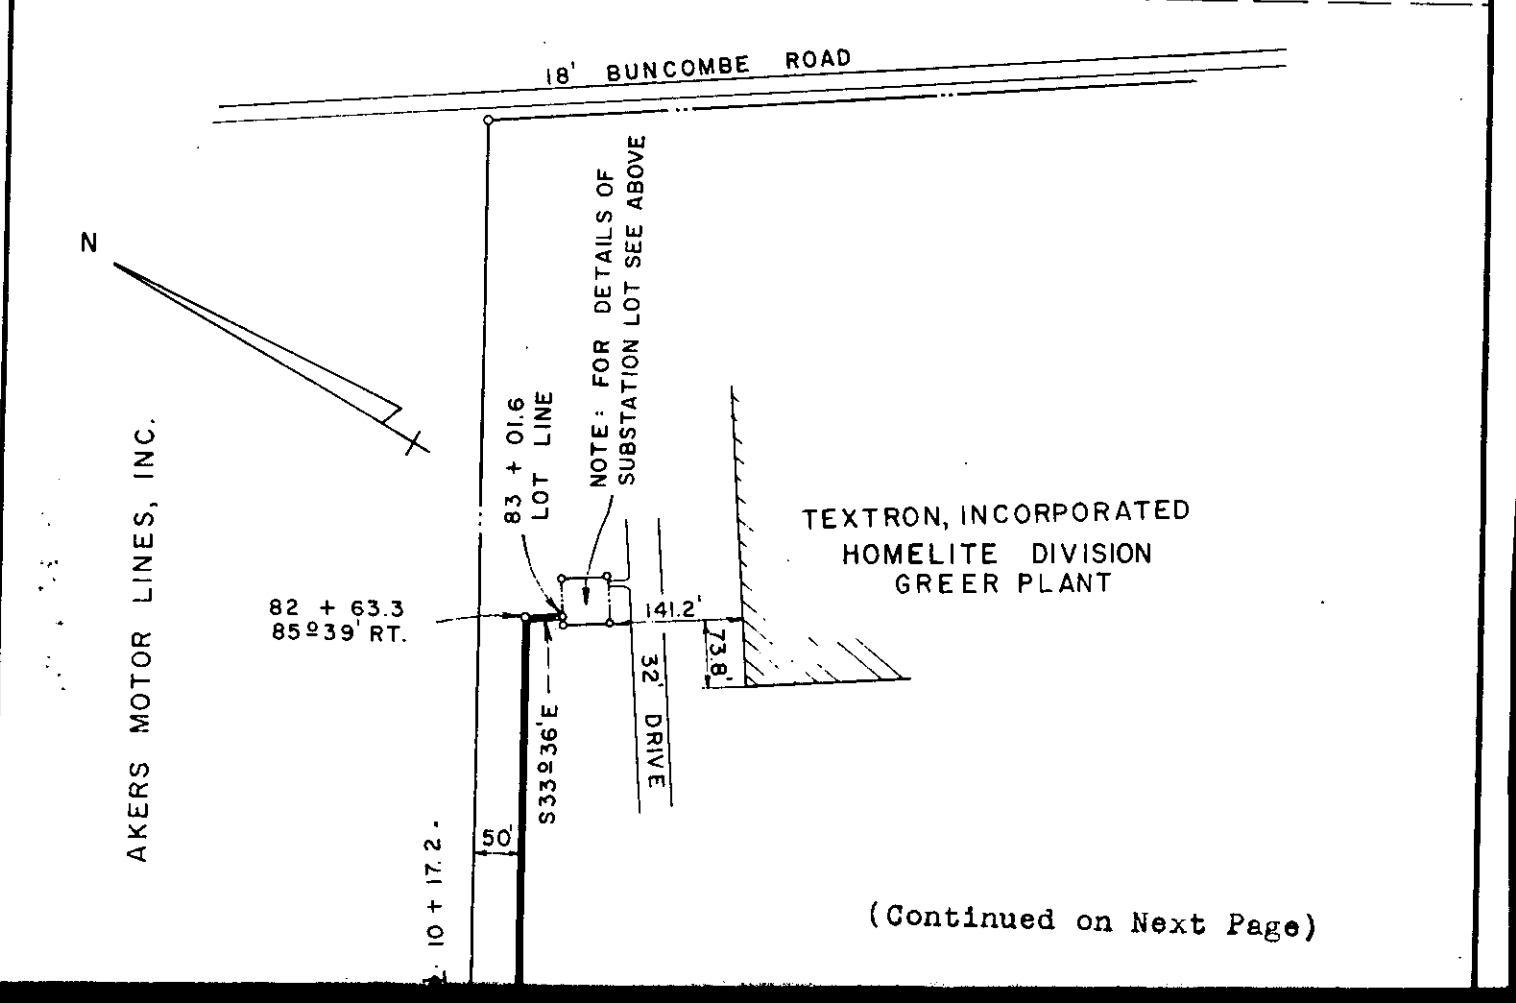

(Continued on Next Page)