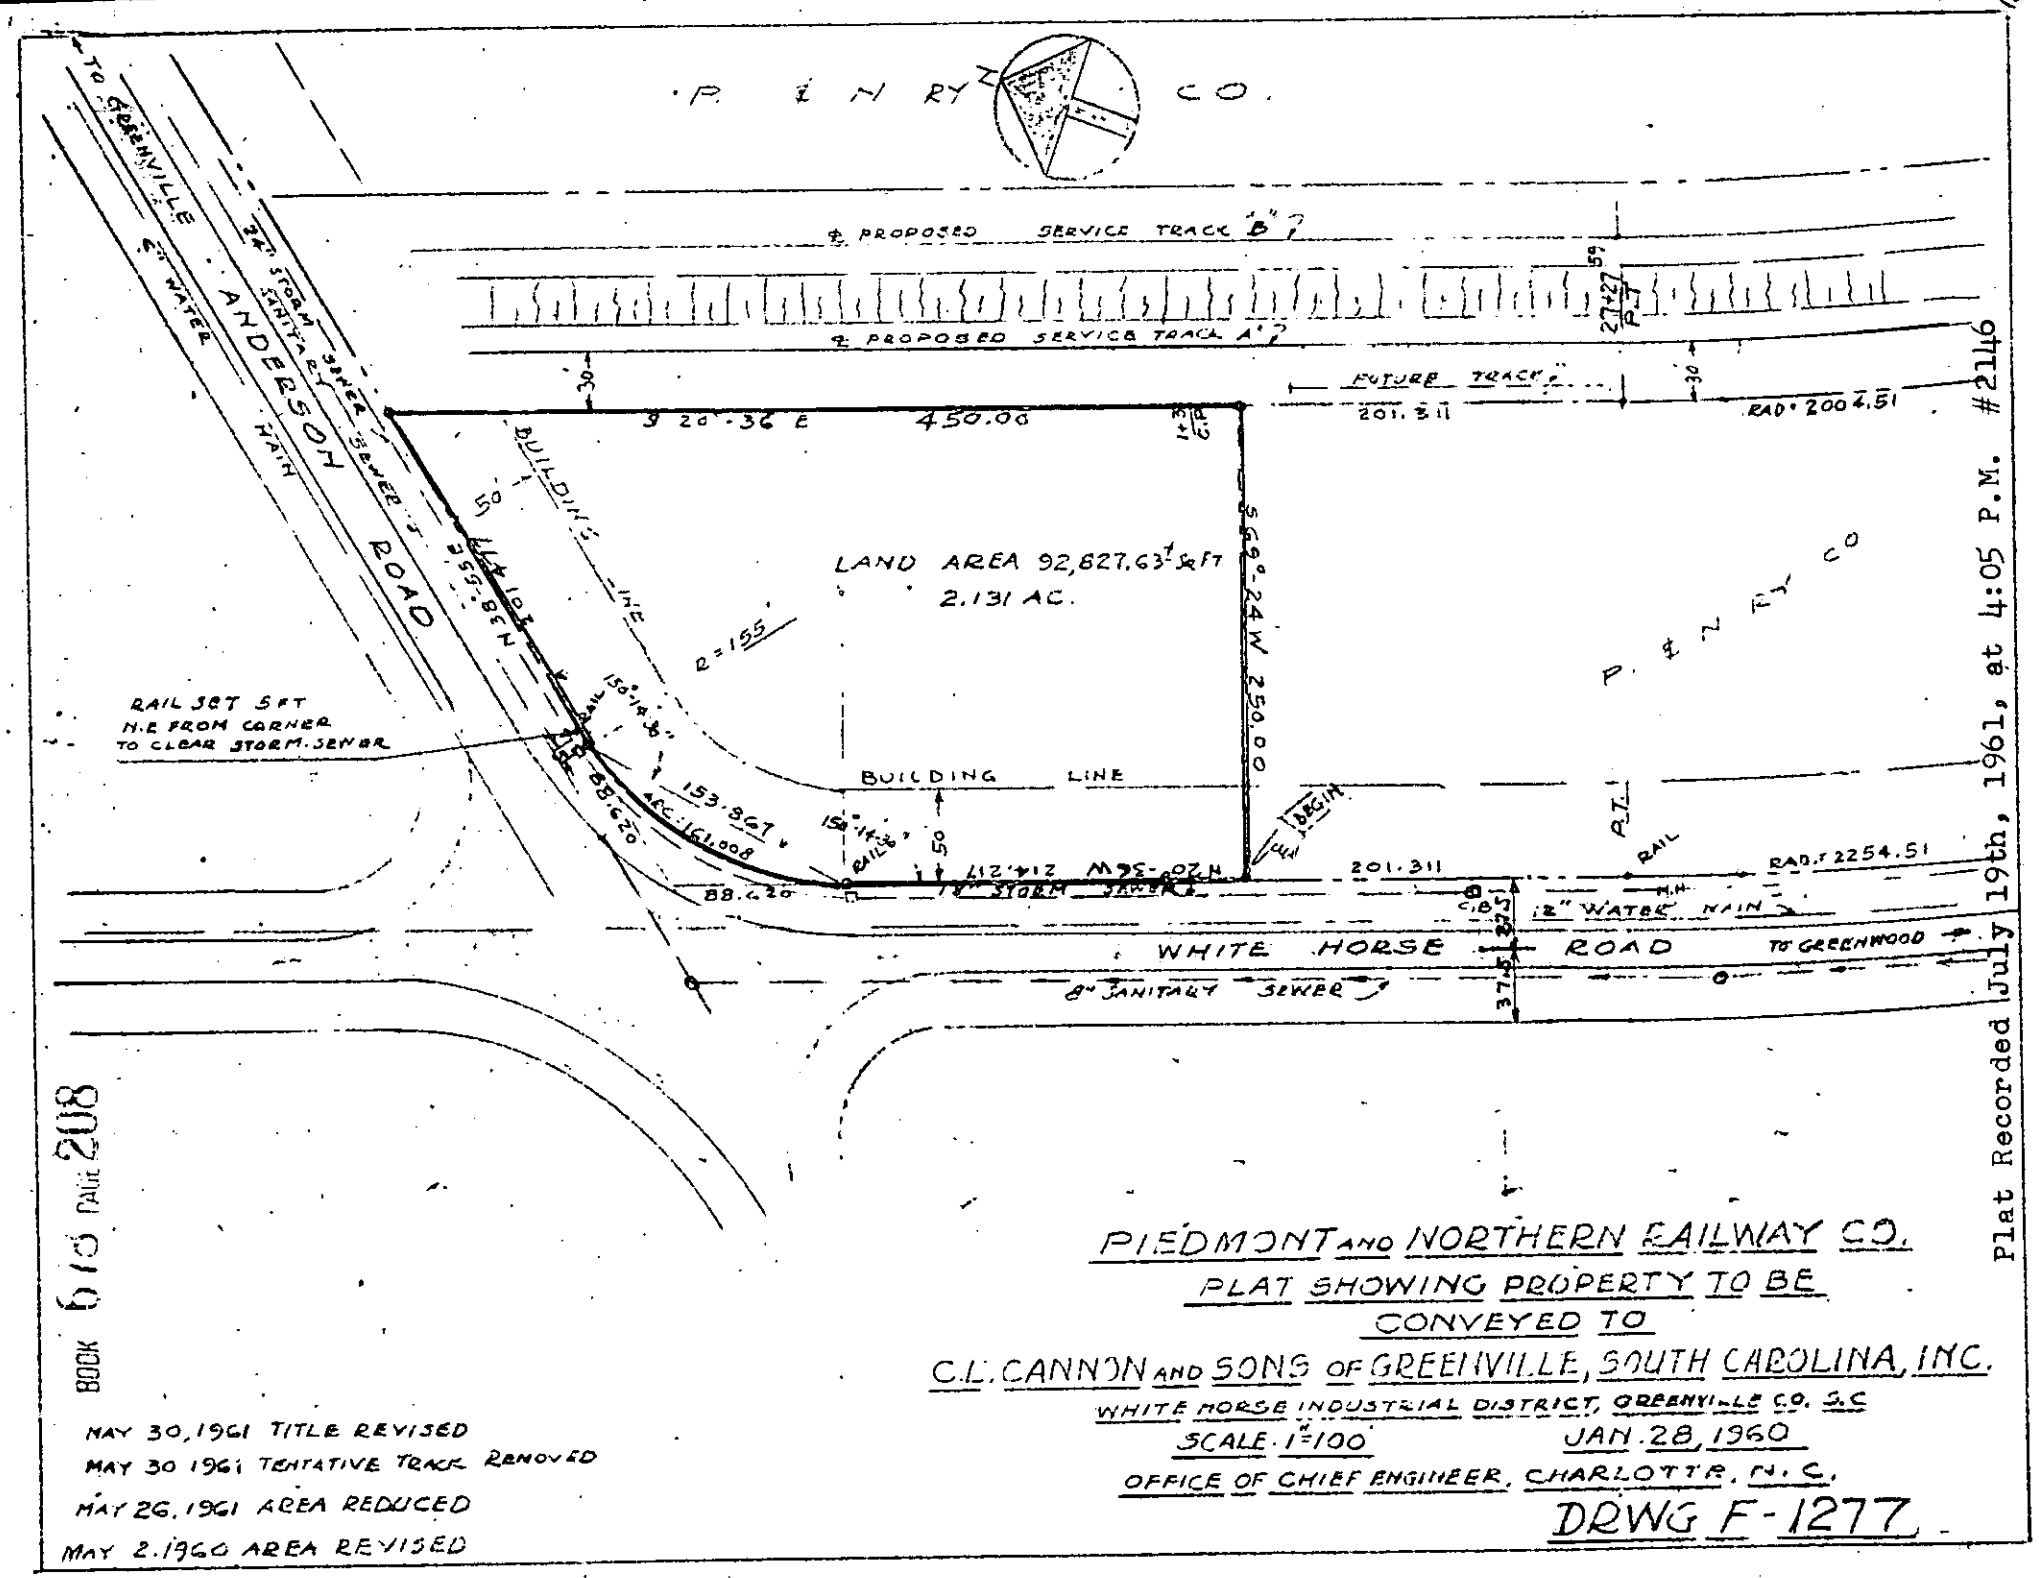

Plat Recorded July 19th, 1961, at 4:05 P.M. #21146

BOOK 613 PAGE 208

PIEDMONT AND NORTHERN RAILWAY CO.
PLAT SHOWING PROPERTY TO BE
CONVEYED TO
C.L. CANNON AND SONS OF GREENVILLE, SOUTH CAROLINA, INC.
WHITE HORSE INDUSTRIAL DISTRICT, GREENVILLE CO. S.C.
SCALE 1"=100' JAN. 28, 1960
OFFICE OF CHIEF ENGINEER, CHARLOTTE, N.C.
DRWG F-1277

MAY 30, 1961 TITLE REVISED
MAY 30 1961 TENTATIVE TRACK REMOVED
MAY 26, 1961 AREA REDUCED
MAY 2, 1960 AREA REVISED