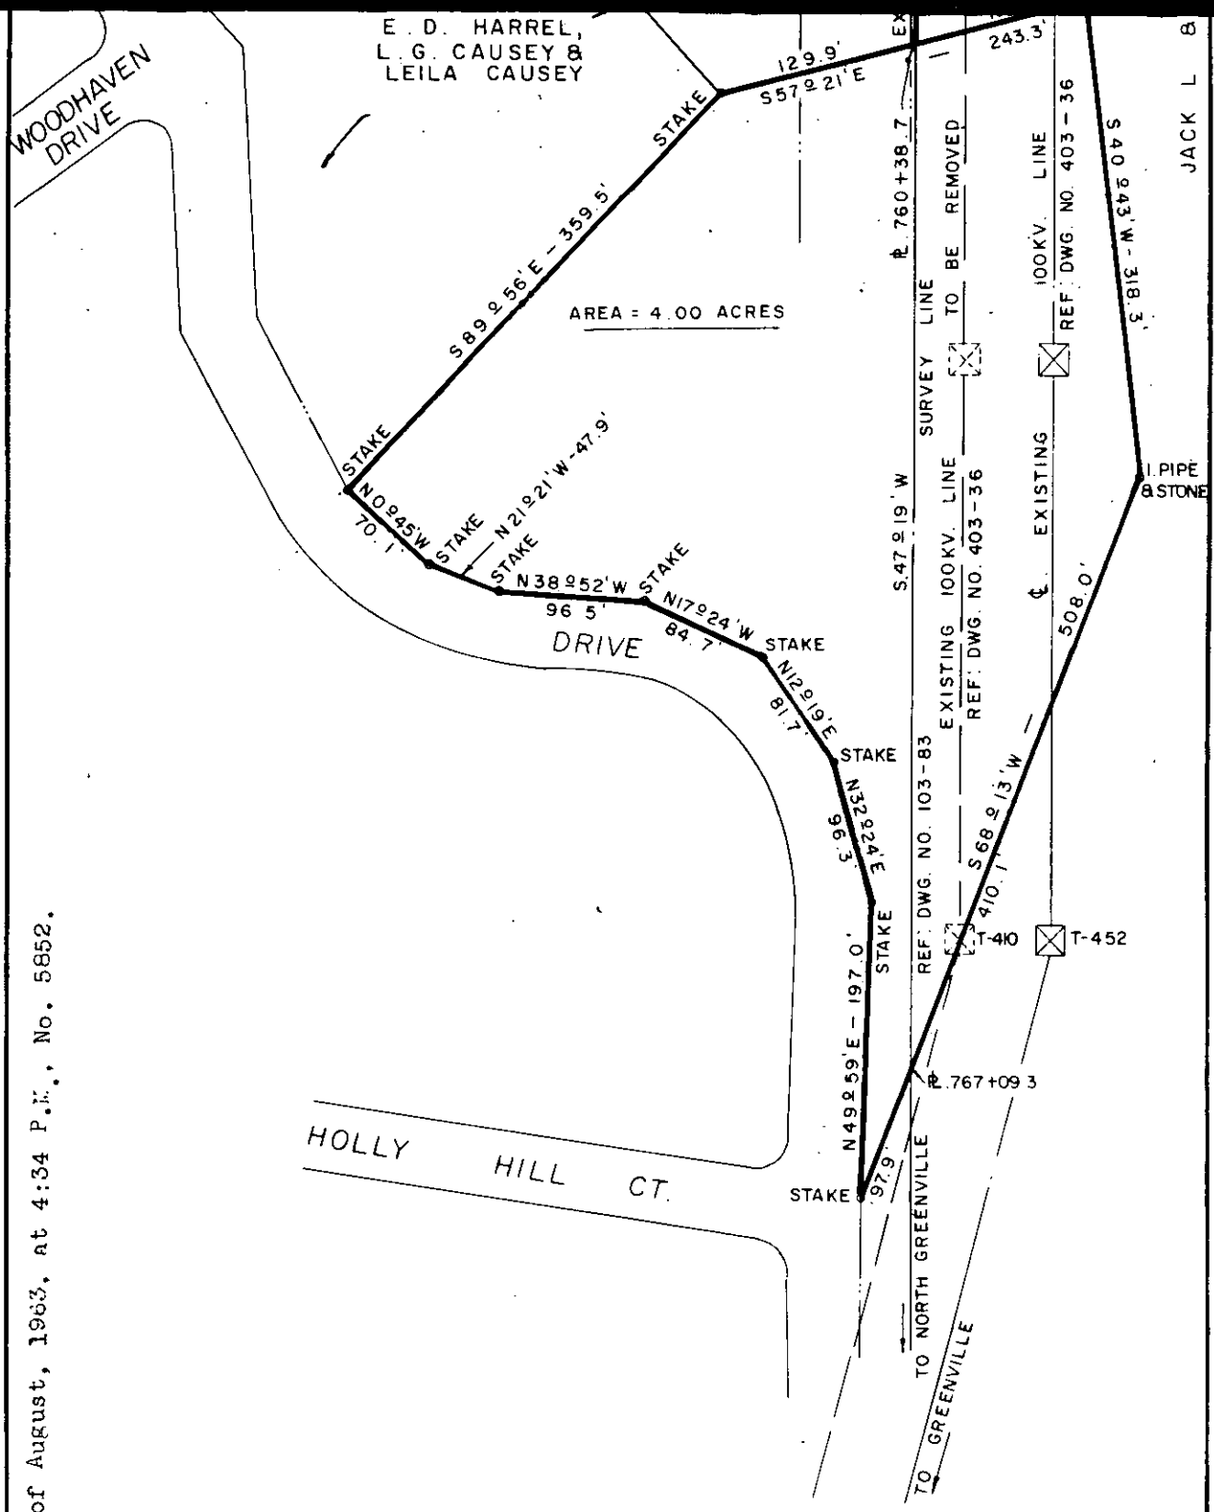

Recorded this 22nd day of August, 1963, at 4:34 P.M., No. 5852.

DUKE POWER COMPANY
TRANSMISSION LOTS
ACQUIRED FROM
E. D. HARRELL, L. G. CAUSEY & LEILA CAUSEY
AND RIGHT OF WAY FOR
TIGER — NORTH GREENVILLE
TRANSMISSION LINE
PARIS MOUNTAIN TOWNSHIP
NEAR GREENVILLE, S. C.

SCALE: 1" = 100' JUNE 12, 1963
BOOK NO. 659 FILE NO. 53-73