BOOK 733 PAGE 387

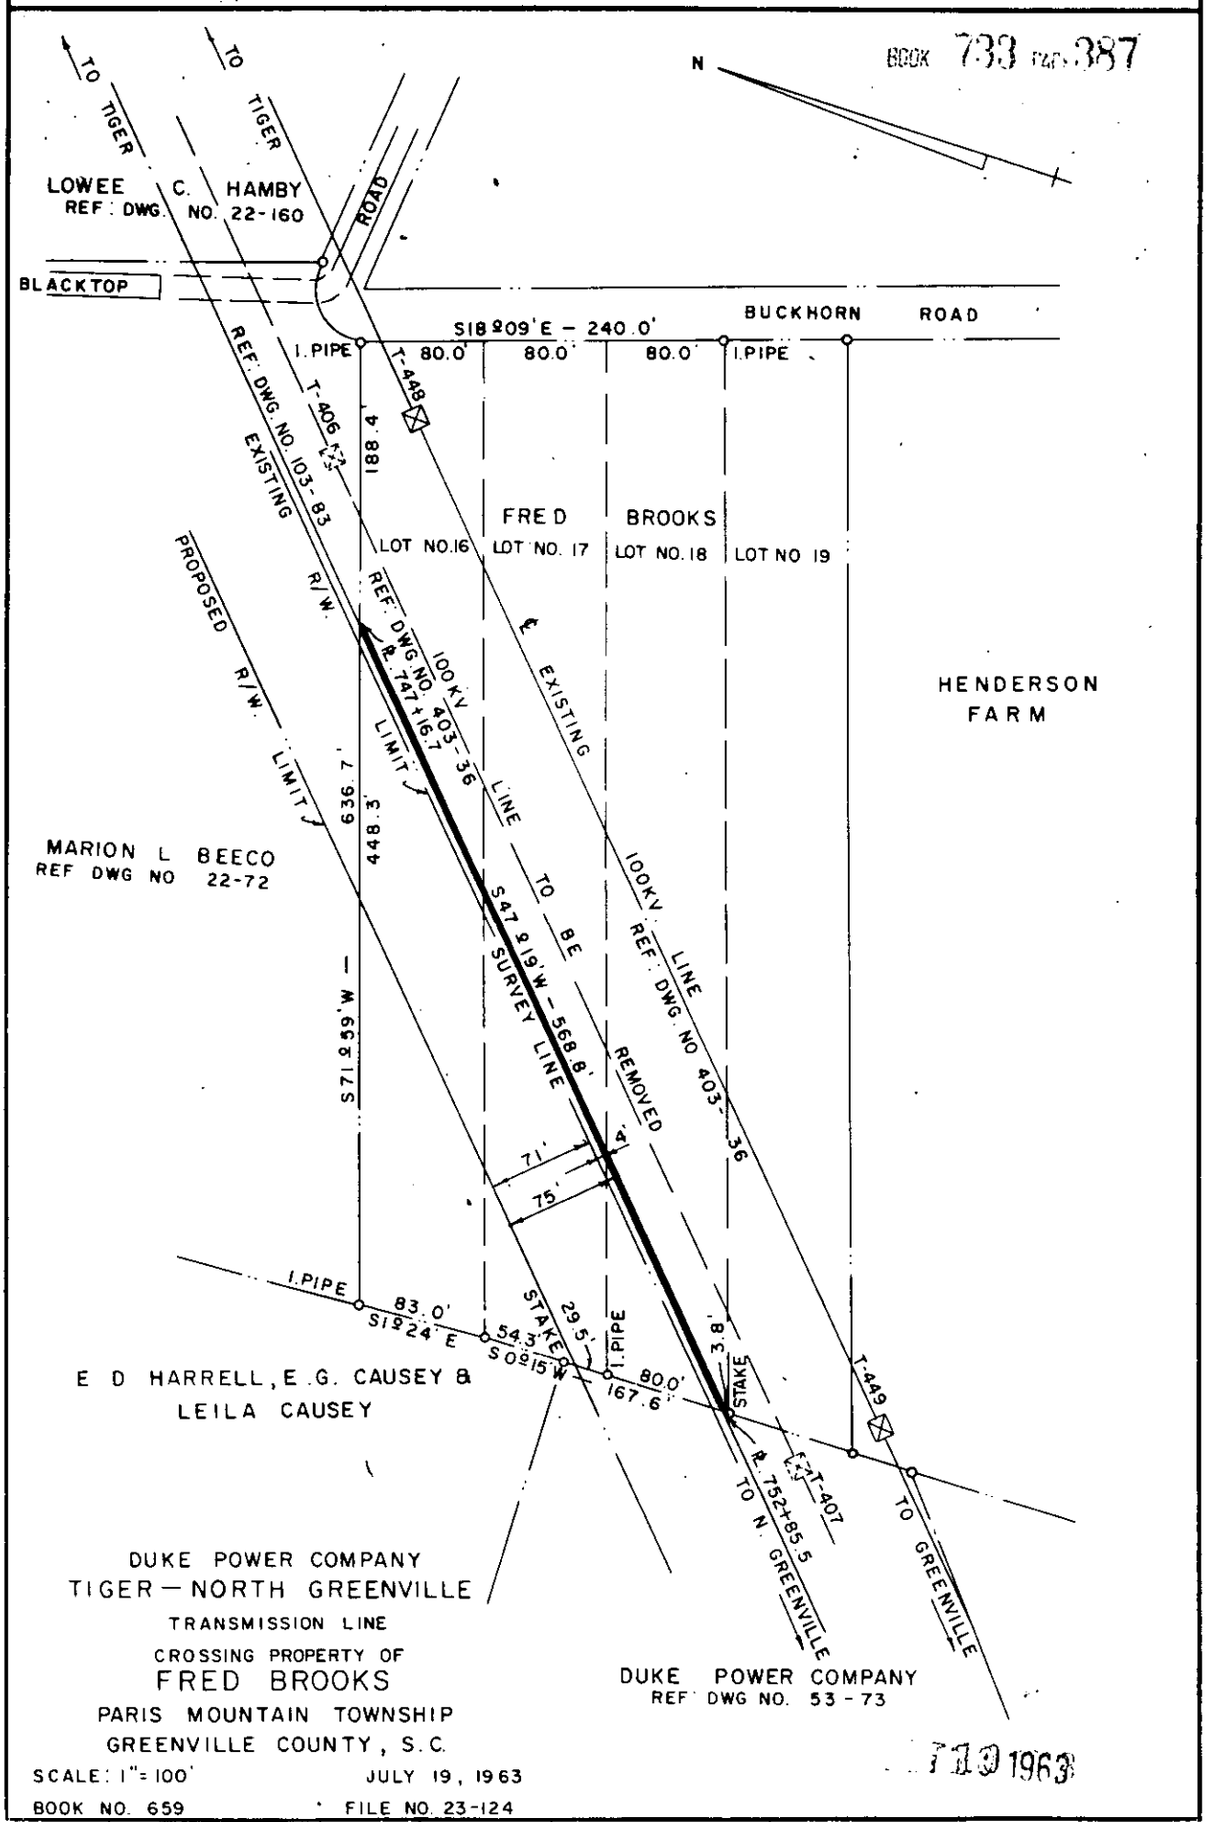

DUKE POWER COMPANY
TIGER — NORTH GREENVILLE
TRANSMISSION LINE
CROSSING PROPERTY OF
FRED BROOKS
PARIS MOUNTAIN TOWNSHIP
GREENVILLE COUNTY, S.C.

SCALE: 1" = 100' JULY 19, 1963

BOOK NO. 659 FILE NO. 23-124

OCT 10 1963

Recorded October 10, 1963 At 10:49 A.M. # 10706