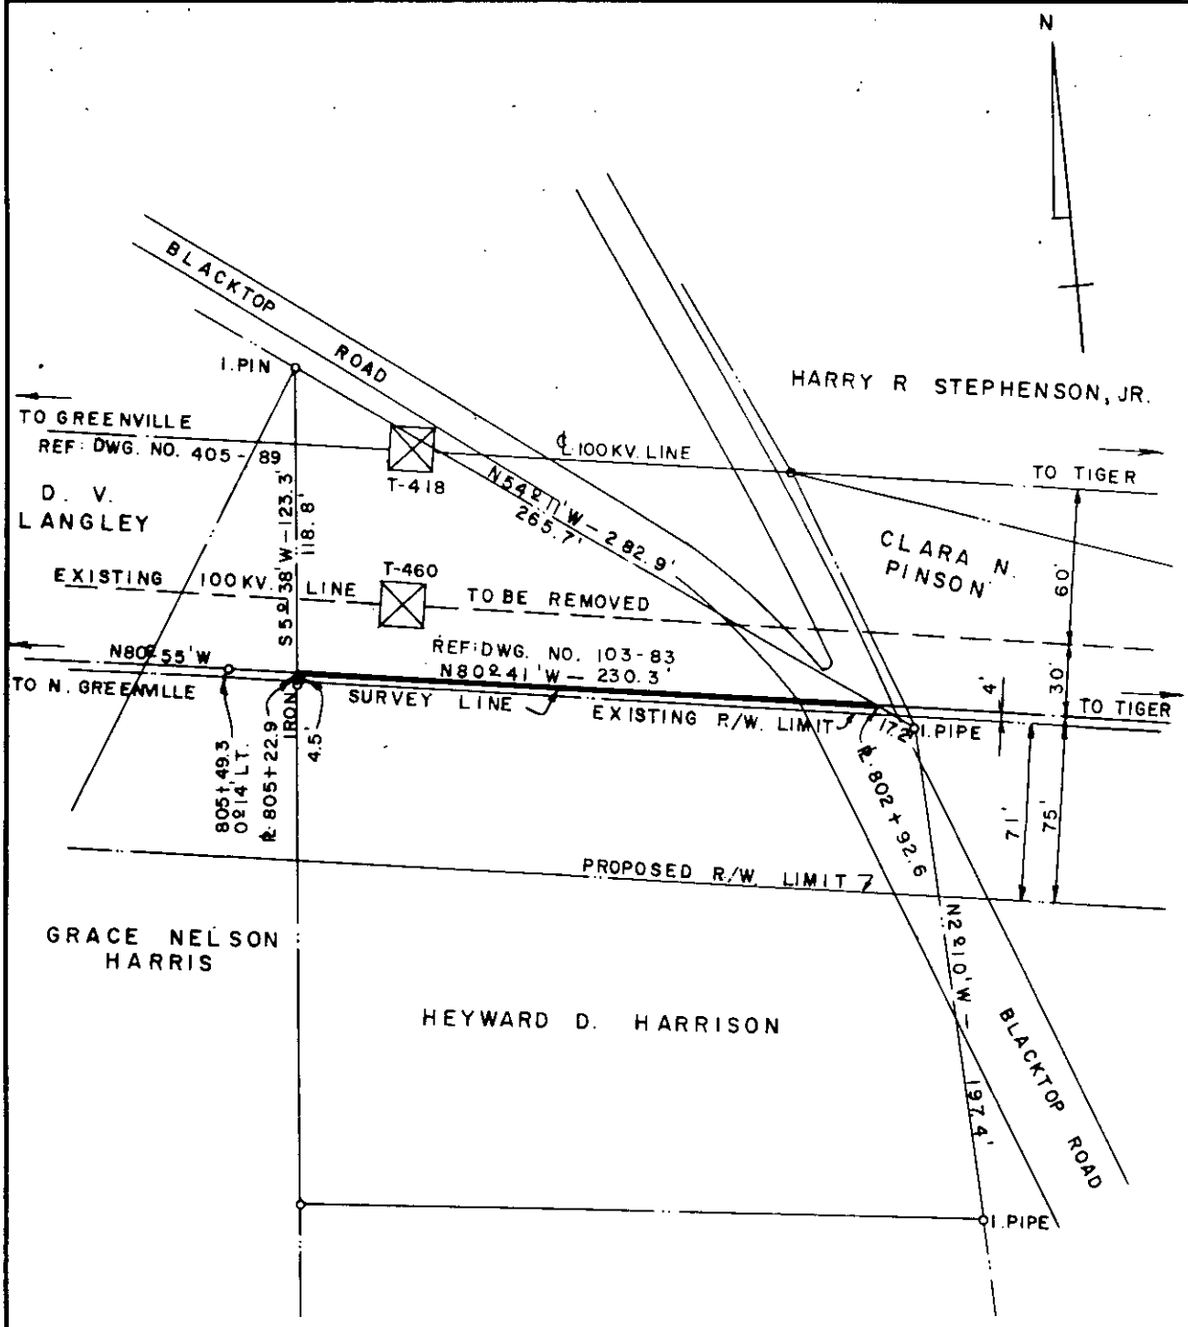

DUKE POWER COMPANY
TIGER - NORTH GREENVILLE
TRANSMISSION LINE
CROSSING PROPERTY OF
HEYWARD D. HARRISON
PARIS MOUNTAIN TOWNSHIP
GREENVILLE COUNTY, S C

Recorded November 13, 1963 at 10:33 A.M.
11,131

SCALE: 1"= 60'
BOOK NO. 659

AUGUST 22, 1963
FILE NO. 24-03