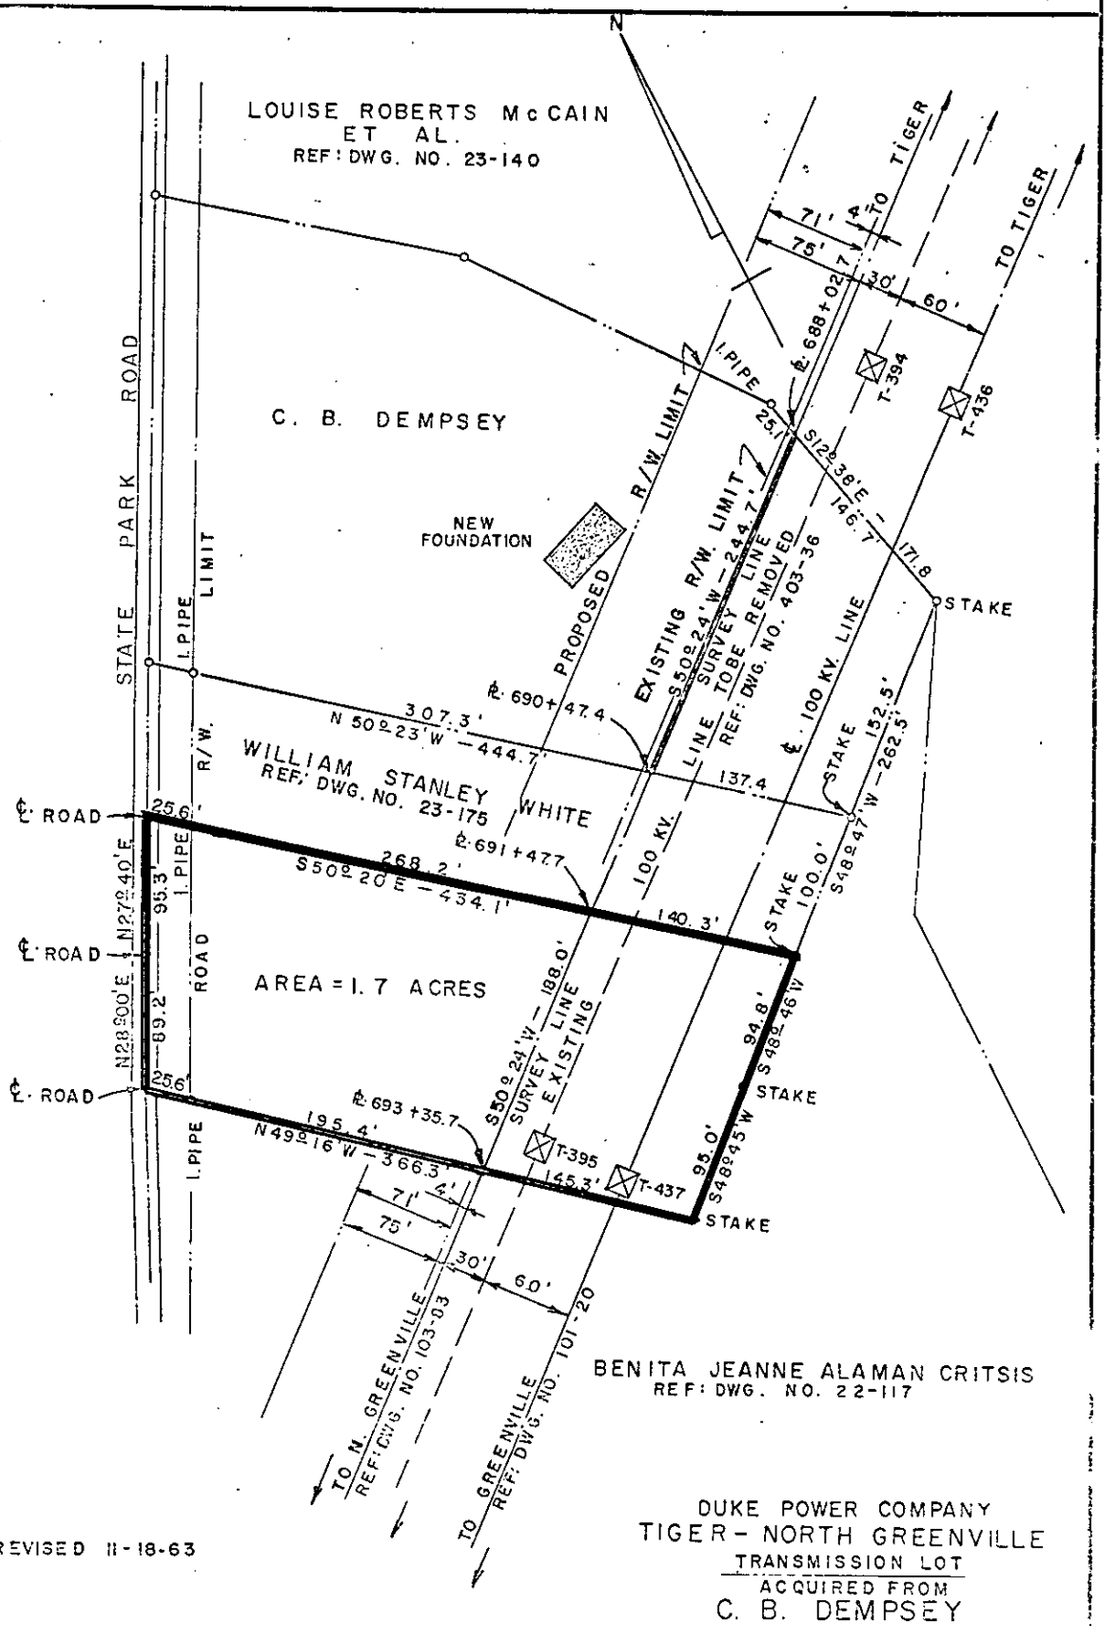

NOTE: REVISED 11-18-63

DUKE POWER COMPANY
TIGER - NORTH GREENVILLE
TRANSMISSION LOT
ACQUIRED FROM
C. B. DEMPSEY
AND RIGHT OF WAY FOR
TRANSMISSION LINE
NEAR GREENVILLE, S.C.
CHICK SPRINGS TOWNSHIP
GREENVILLE COUNTY

SCALE: 1" = 100'

JUNE 7, 1963

FILE NO. 23-16

DEC 5 1963

16367

Recorded December 5, 1963 At 4:51 P.M. #16367

BOOK NO. 659