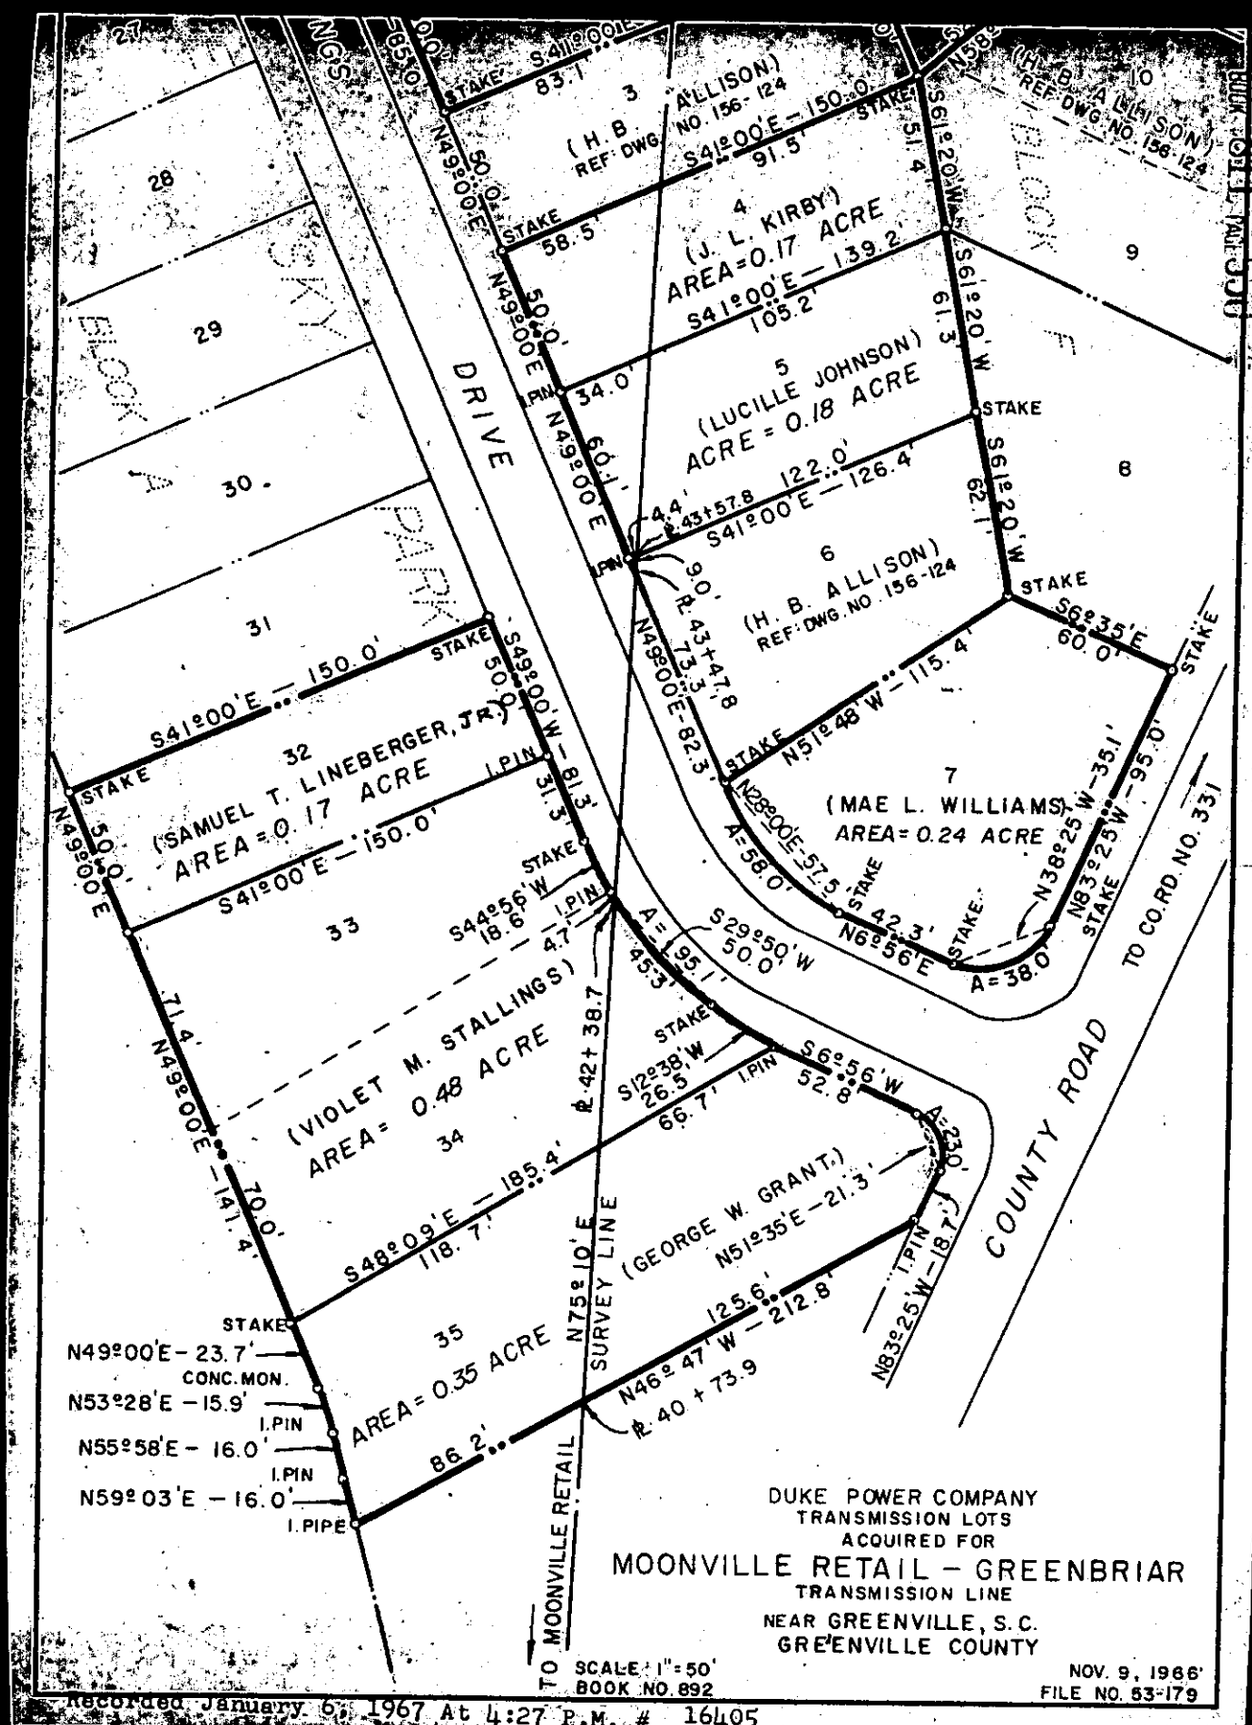
DUKE POWER COMPANY
TRANSMISSION LOTS
ACQUIRED FOR
MOONVILLE RETAIL – GREENBRIAR
TRANSMISSION LINE
NEAR GREENVILLE, S.C.
GREENVILLE COUNTY
SCALE: 1" = 50'
BOOK NO. 892
NOV. 9, 1966
FILE NO. 53-179
TO MOONVILLE RETAIL
SURVEY LINE
COUNTY ROAD
TO CO. RD. NO. 331
DRIVE
PARK
BLOCK
(H. B. ALLISON)
REF. DWG. NO. 156-124
(J. L. KIRBY)
AREA = 0.17 ACRE
(LUCILLE JOHNSON)
ACRE = 0.18 ACRE
(H. B. ALLISON)
(MAE L. WILLIAMS)
AREA = 0.24 ACRE
(SAMUEL T. LINEBERGER, JR.)
AREA = 0.17 ACRE
(VIOLET M. STALLINGS)
AREA = 0.48 ACRE
(GEORGE W. GRANT)
AREA = 0.35 ACRE
STAKE
I.PIN
I.PIPE
CONC. MON.
Recorded January 6, 1967 At 4:27 P.M. # 16405