VOL 895 PAGE 297

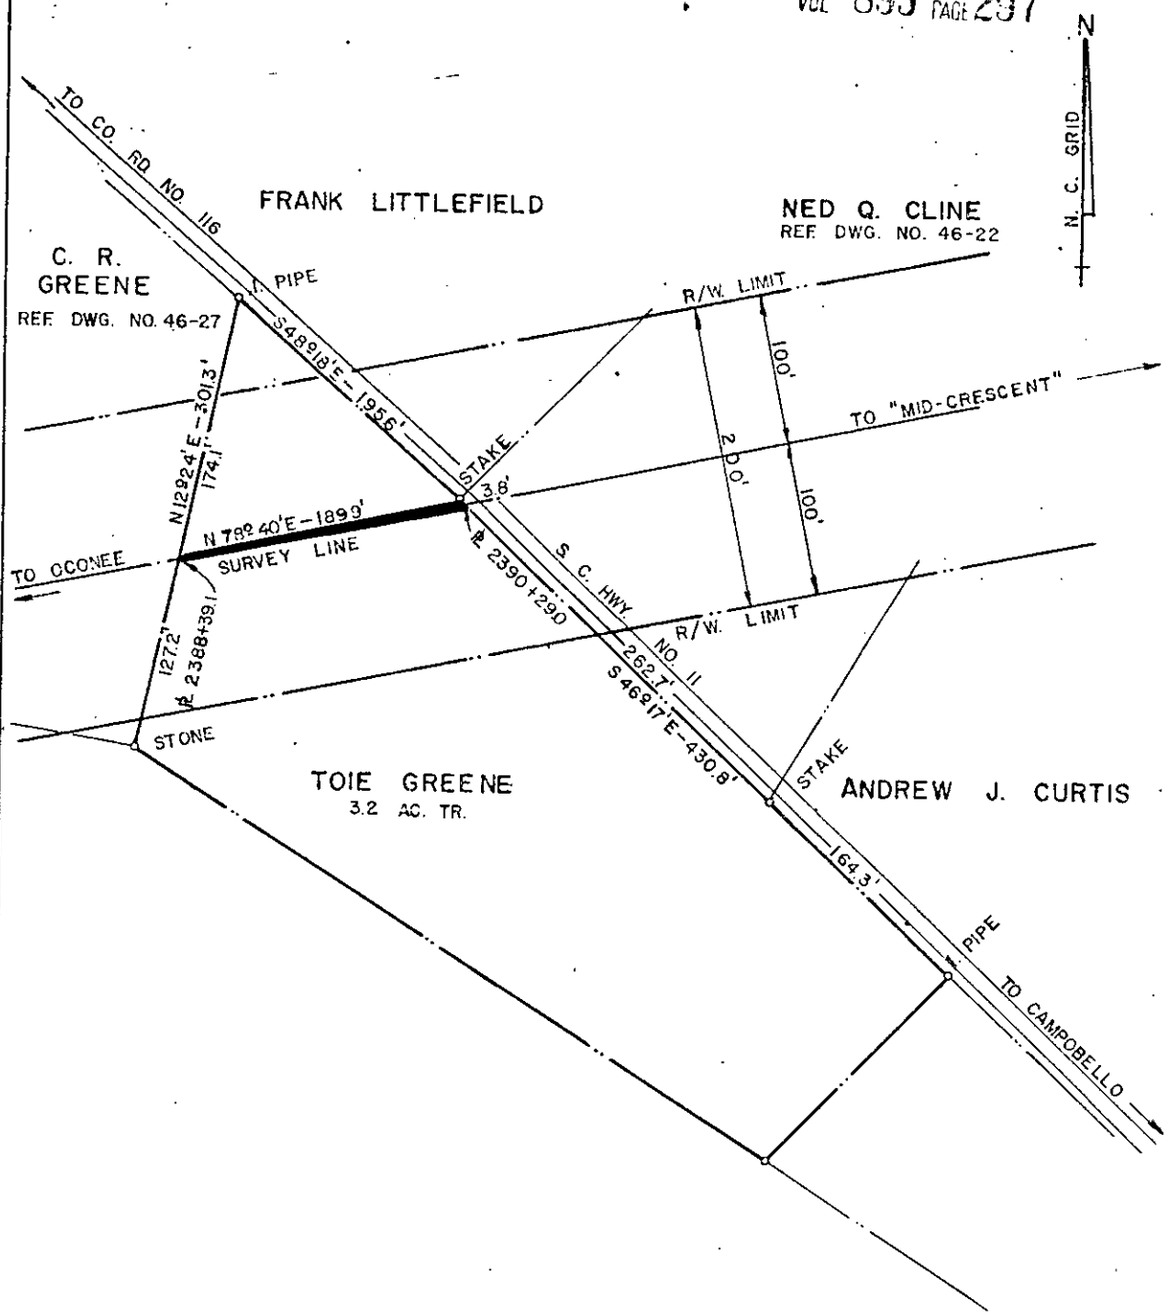

DUKE POWER COMPANY
OCONEE-"MID-CRESCENT"
TRANSMISSION LINE
CROSSING PROPERTY OF
TOIE GREENE
NEAR MARIETTA, S. C.
GLASSEY MOUNTAIN TOWNSHIP
GREENVILLE COUNTY

Recorded August 3, 1970 At 3:37 P.M. # 2664

SCALE: 1"=100' SEPT. 9, 19[illegible]
BOOK NO 1'16 FILE NO [illegible]

T. O. 7000-157