EXHIBIT "B"

VOL 1051 PAGE 530

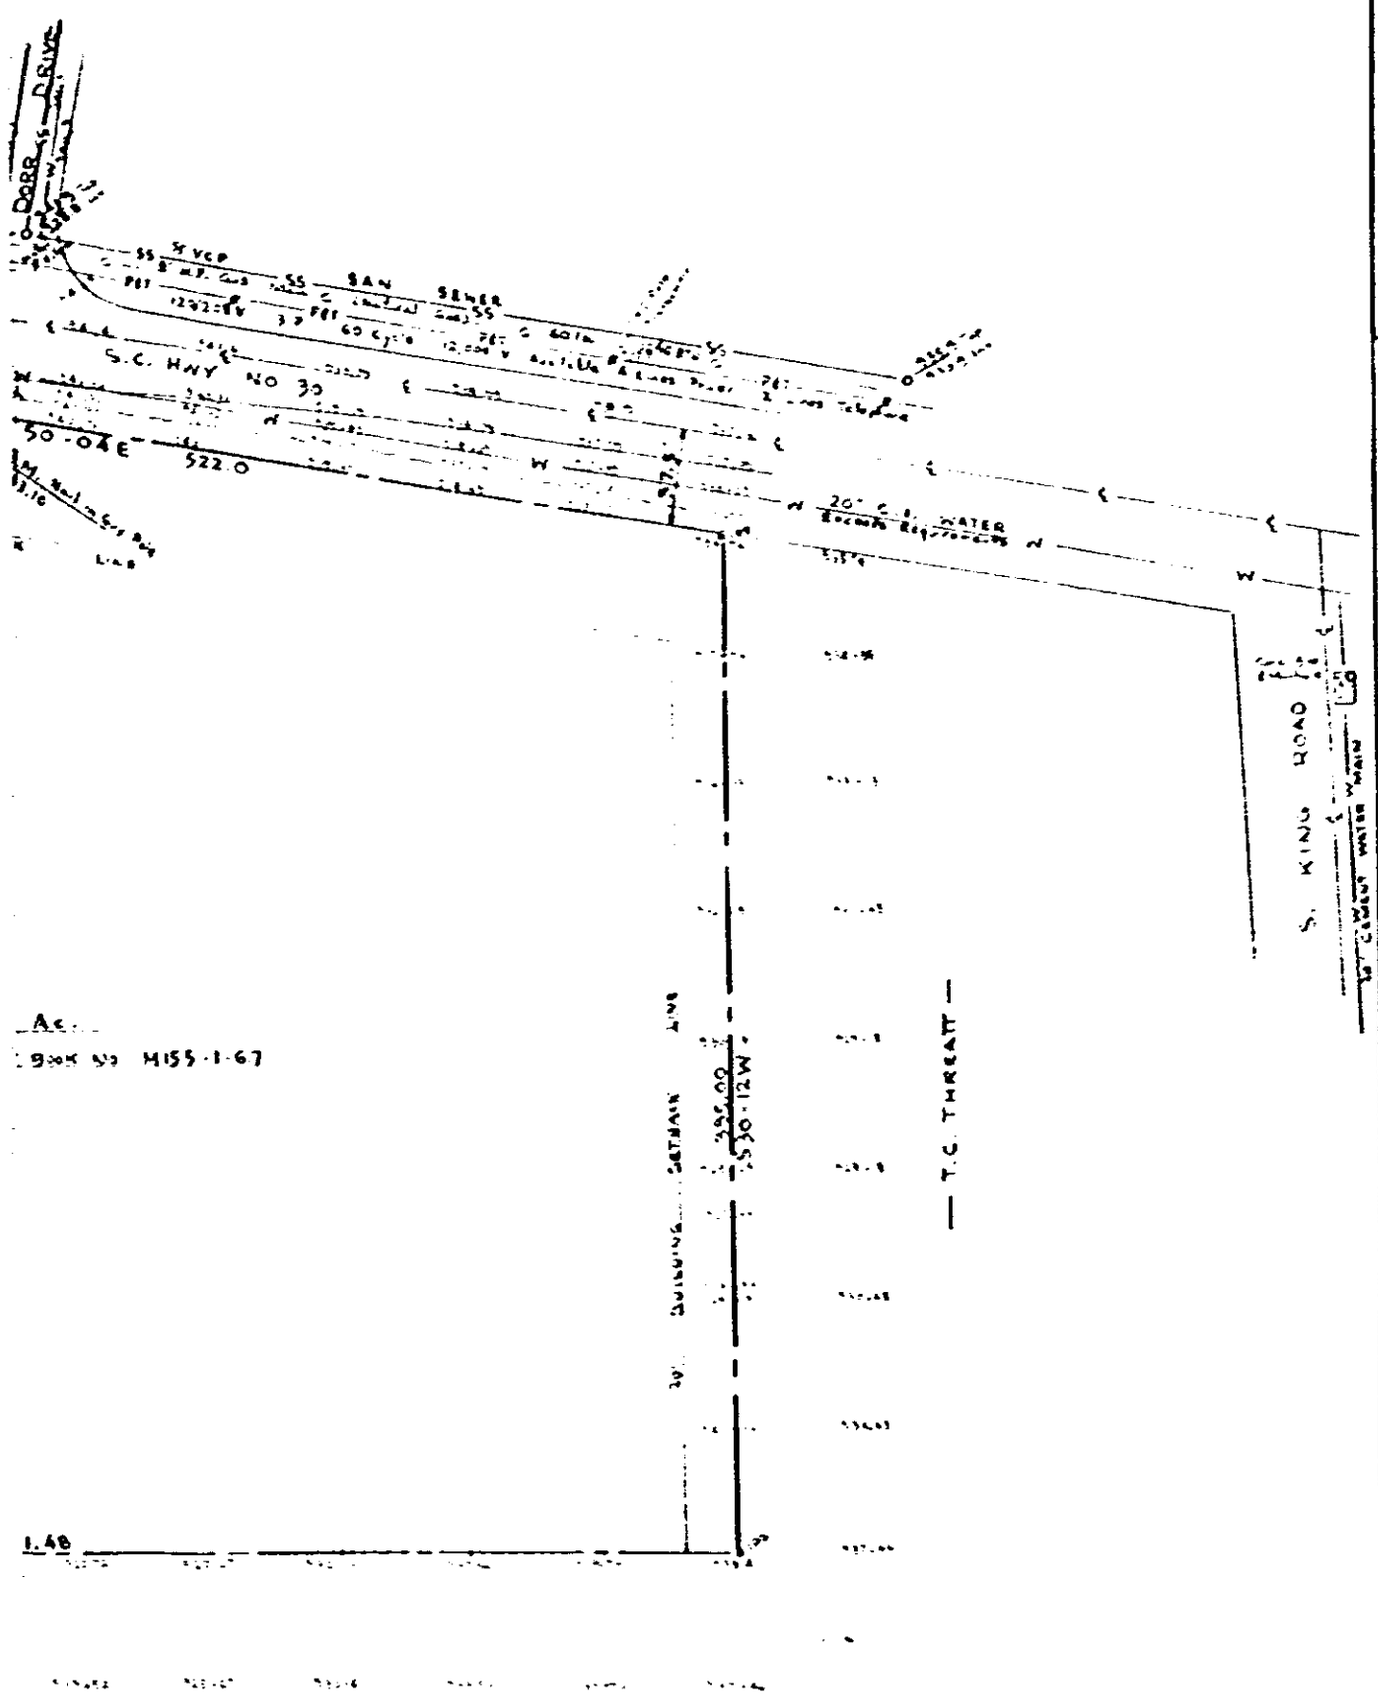

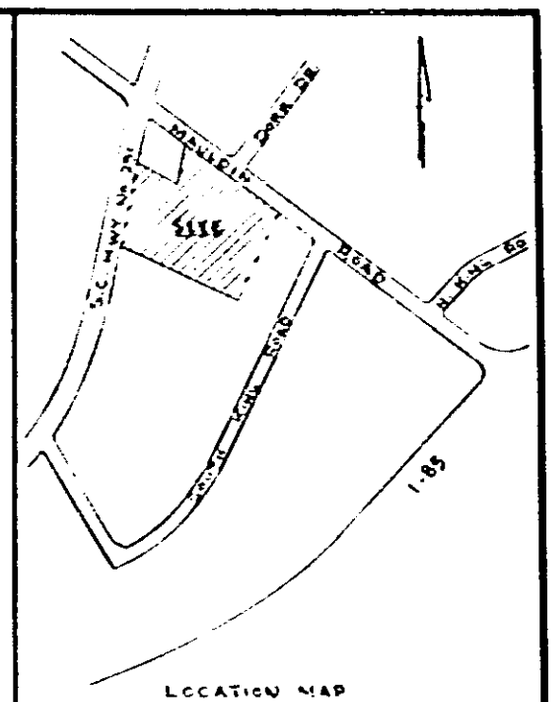

LOCATION MAP

LEGAL DESCRIPTION

Beg. at an I.P. 530' +/- South of the intersection of SC Hwy No. 291 and Mauldin Road (SC Hwy No. 30) said I.P. being on the Eastern R/W of SC Hwy No. 291. Thence running along the Eastern R/W of said Hwy. N 32-39 E 330.0 to an I.P. on the R/W and being a joint cor. with Texaco Inc. Thence running S 50-04 E 185.0 along Texaco Inc. to an I.P. and continuing with line of Texaco Inc. N 16-57 E 200.0' to an I.P. on R/W of Mauldin Road. (SC Hwy No. 30) thence running along R/W of Mauldin Road. S 50-04 E 522.0' to an I.P. joint cor. with T.C. Threatt Prop. thence running S 30-12 W 395.0 along T. C. Threatt to an I.P. and continuing with T.C. Threatt line N 59-15 W 551.48' to an I.P. on Eastern R/W of S.C. Hwy No. 291 being the point of beg.
Containing 5.683 Ac.

SURVEYOR'S CERTIFICATION

I hereby certify that this (Topographical, Parcel Separation, Final) Survey made under my supervision on Nov. 29, 1976 correctly shows the relative of the buildings and other structures to the property lines of land indicated hereon, and that there are no encroachments or overlaps onto adjoining property of property covered by this survey or of buildings or structures located on said land, nor encroachment of adjoining buildings or structures onto said land, except as shown, noted or described on the survey.

SOUTH CAROLINA REGISTERED No. 3321 JAMES D. CRAIG

Signed James D. Craig (Surveyor)

810 Pendleton Street Greenville, S.C. (Address)

This description of this survey has been reviewed and approved by Riley & Riley (Name of Company or Law Firm) Greenville, S.C.

Ac...
Book No M155-1-67

IONT ECTS • PLANNERS E, SOUTH CAROLINA 29608		SURVEY FOR THE GREAT ATLANTIC & PACIFIC TEA CO., INC. GREENVILLE CO., S.C. SCALE 1" = 80' NOV. 29, 1976	EAP

PROJ. MGR:	DRAWING NO.
DRAWN: HUNT	
CHECKED: CRAIG	
APPROVED: CRAIG	
DATE: 11-23-76	LAST REV. NO.
JOB NO: 17-575	DATE REV:

0530

4328 RV-2