4328 RV-2

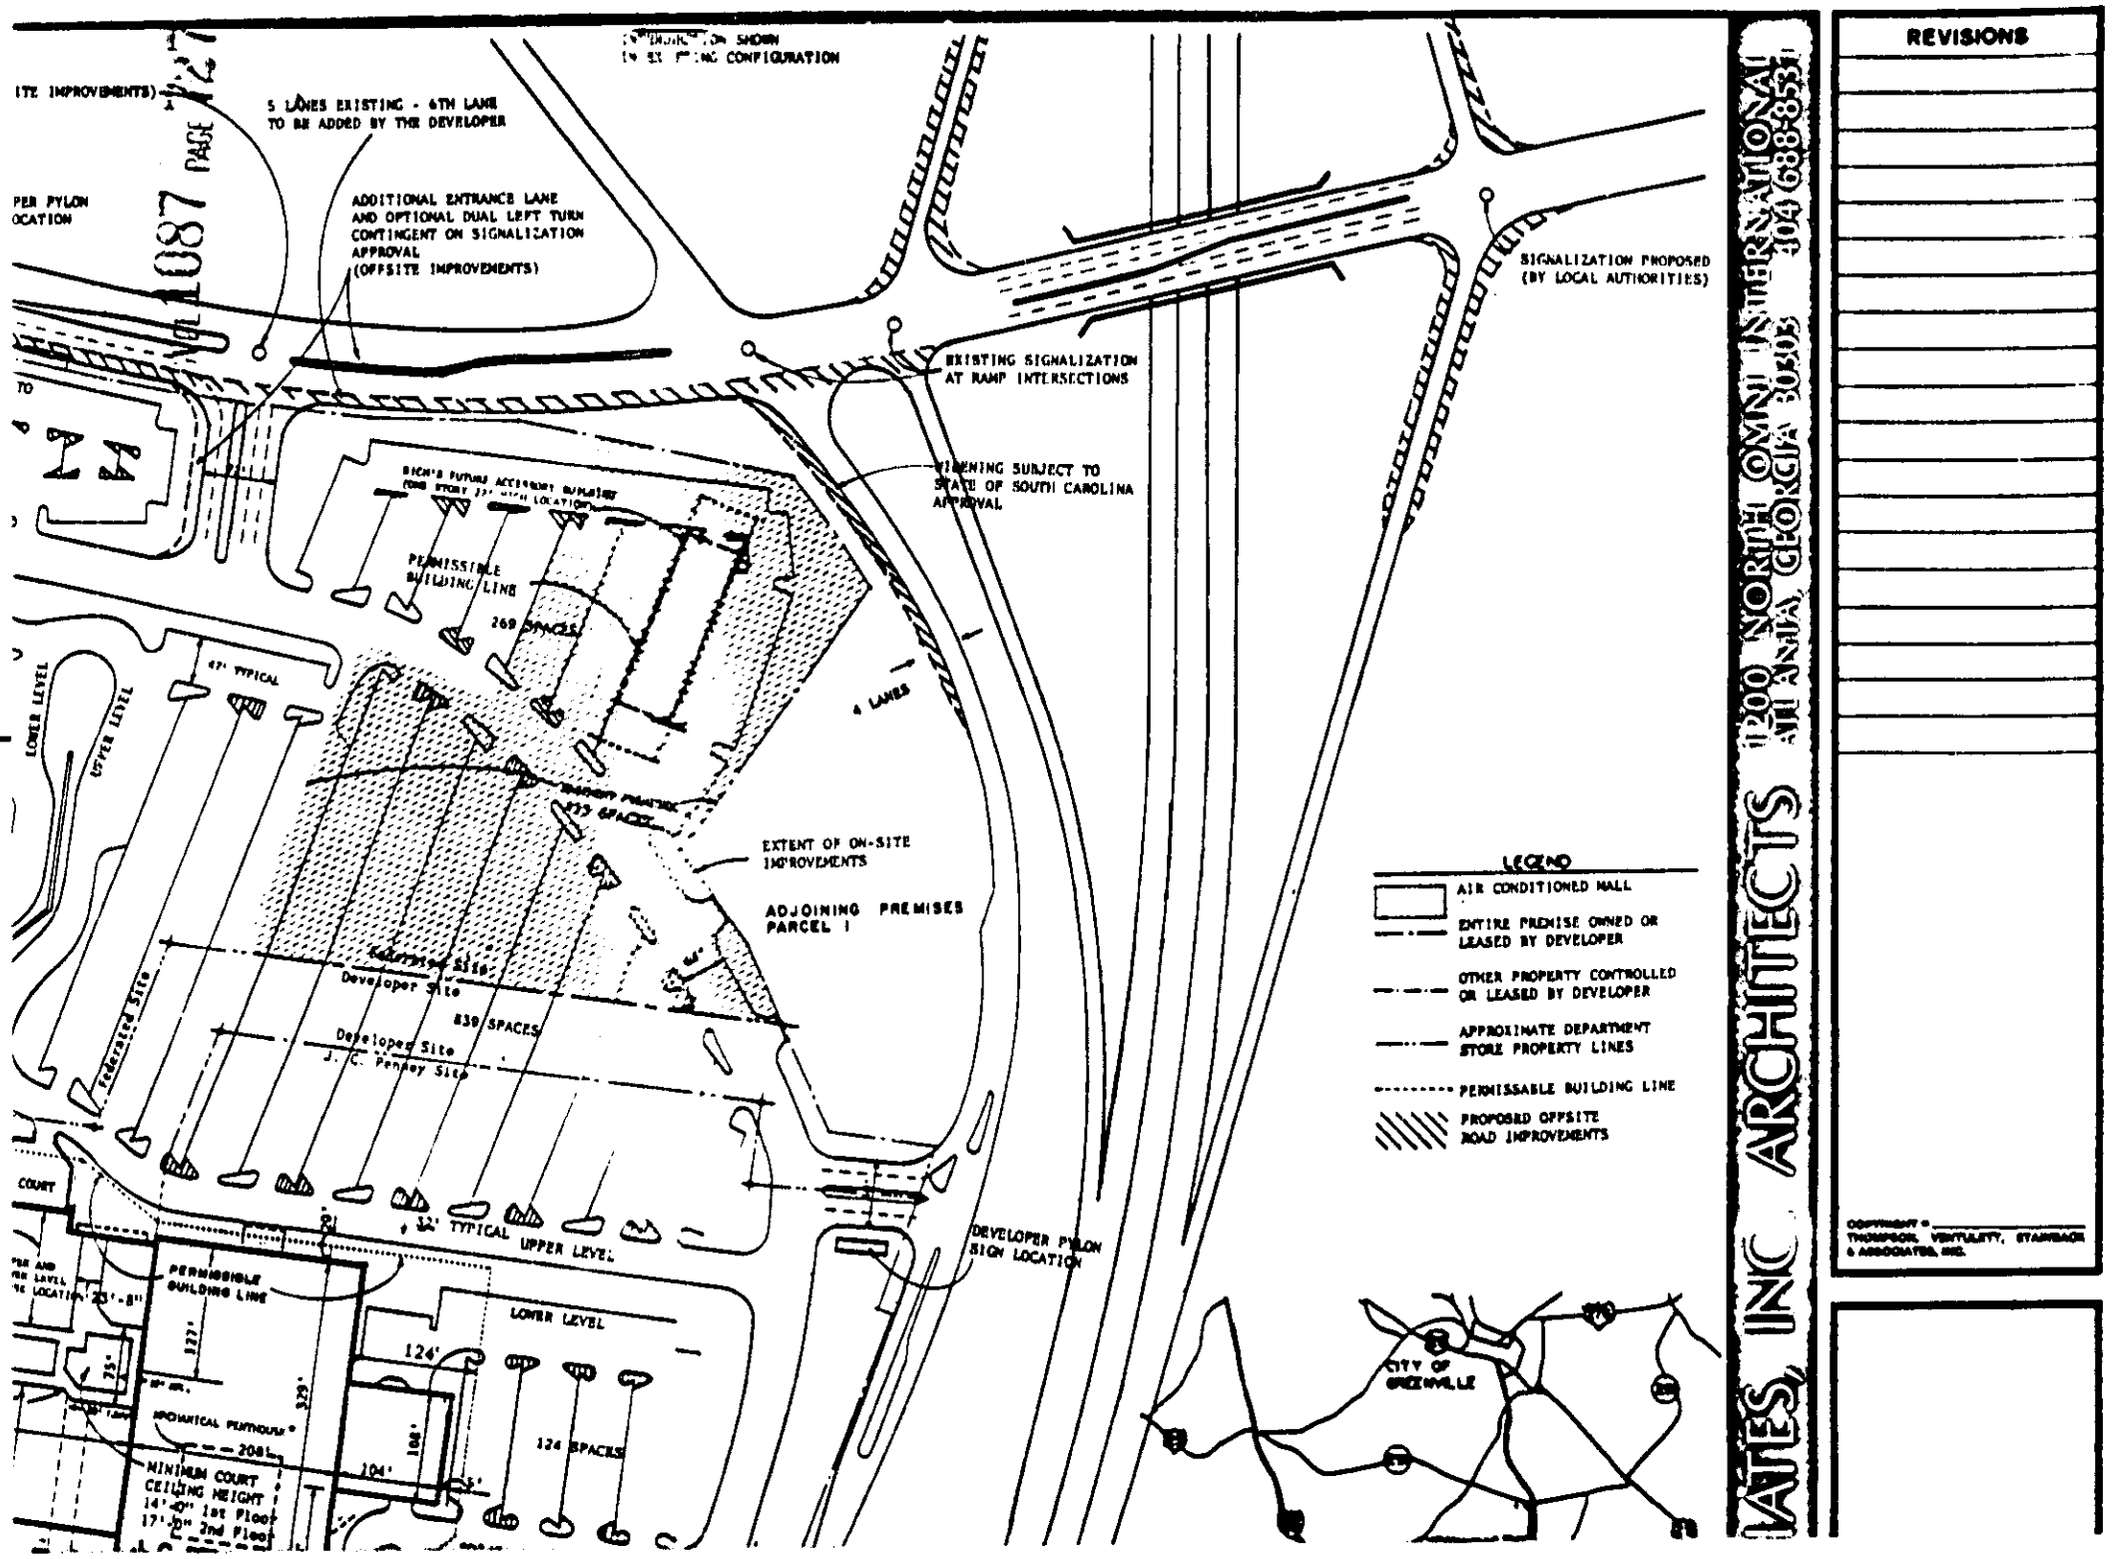

ATES, INC ARCHITECTS
1200 NORTH OMNI INTERNATIONAL
ATLANTA, GEORGIA 30303
404 688-8531

REVISIONS

DEPARTMENT OF THOMPSON, VENTULETT, STAINBACK & ASSOCIATES, INC.