VOL 1168 PAGE 754

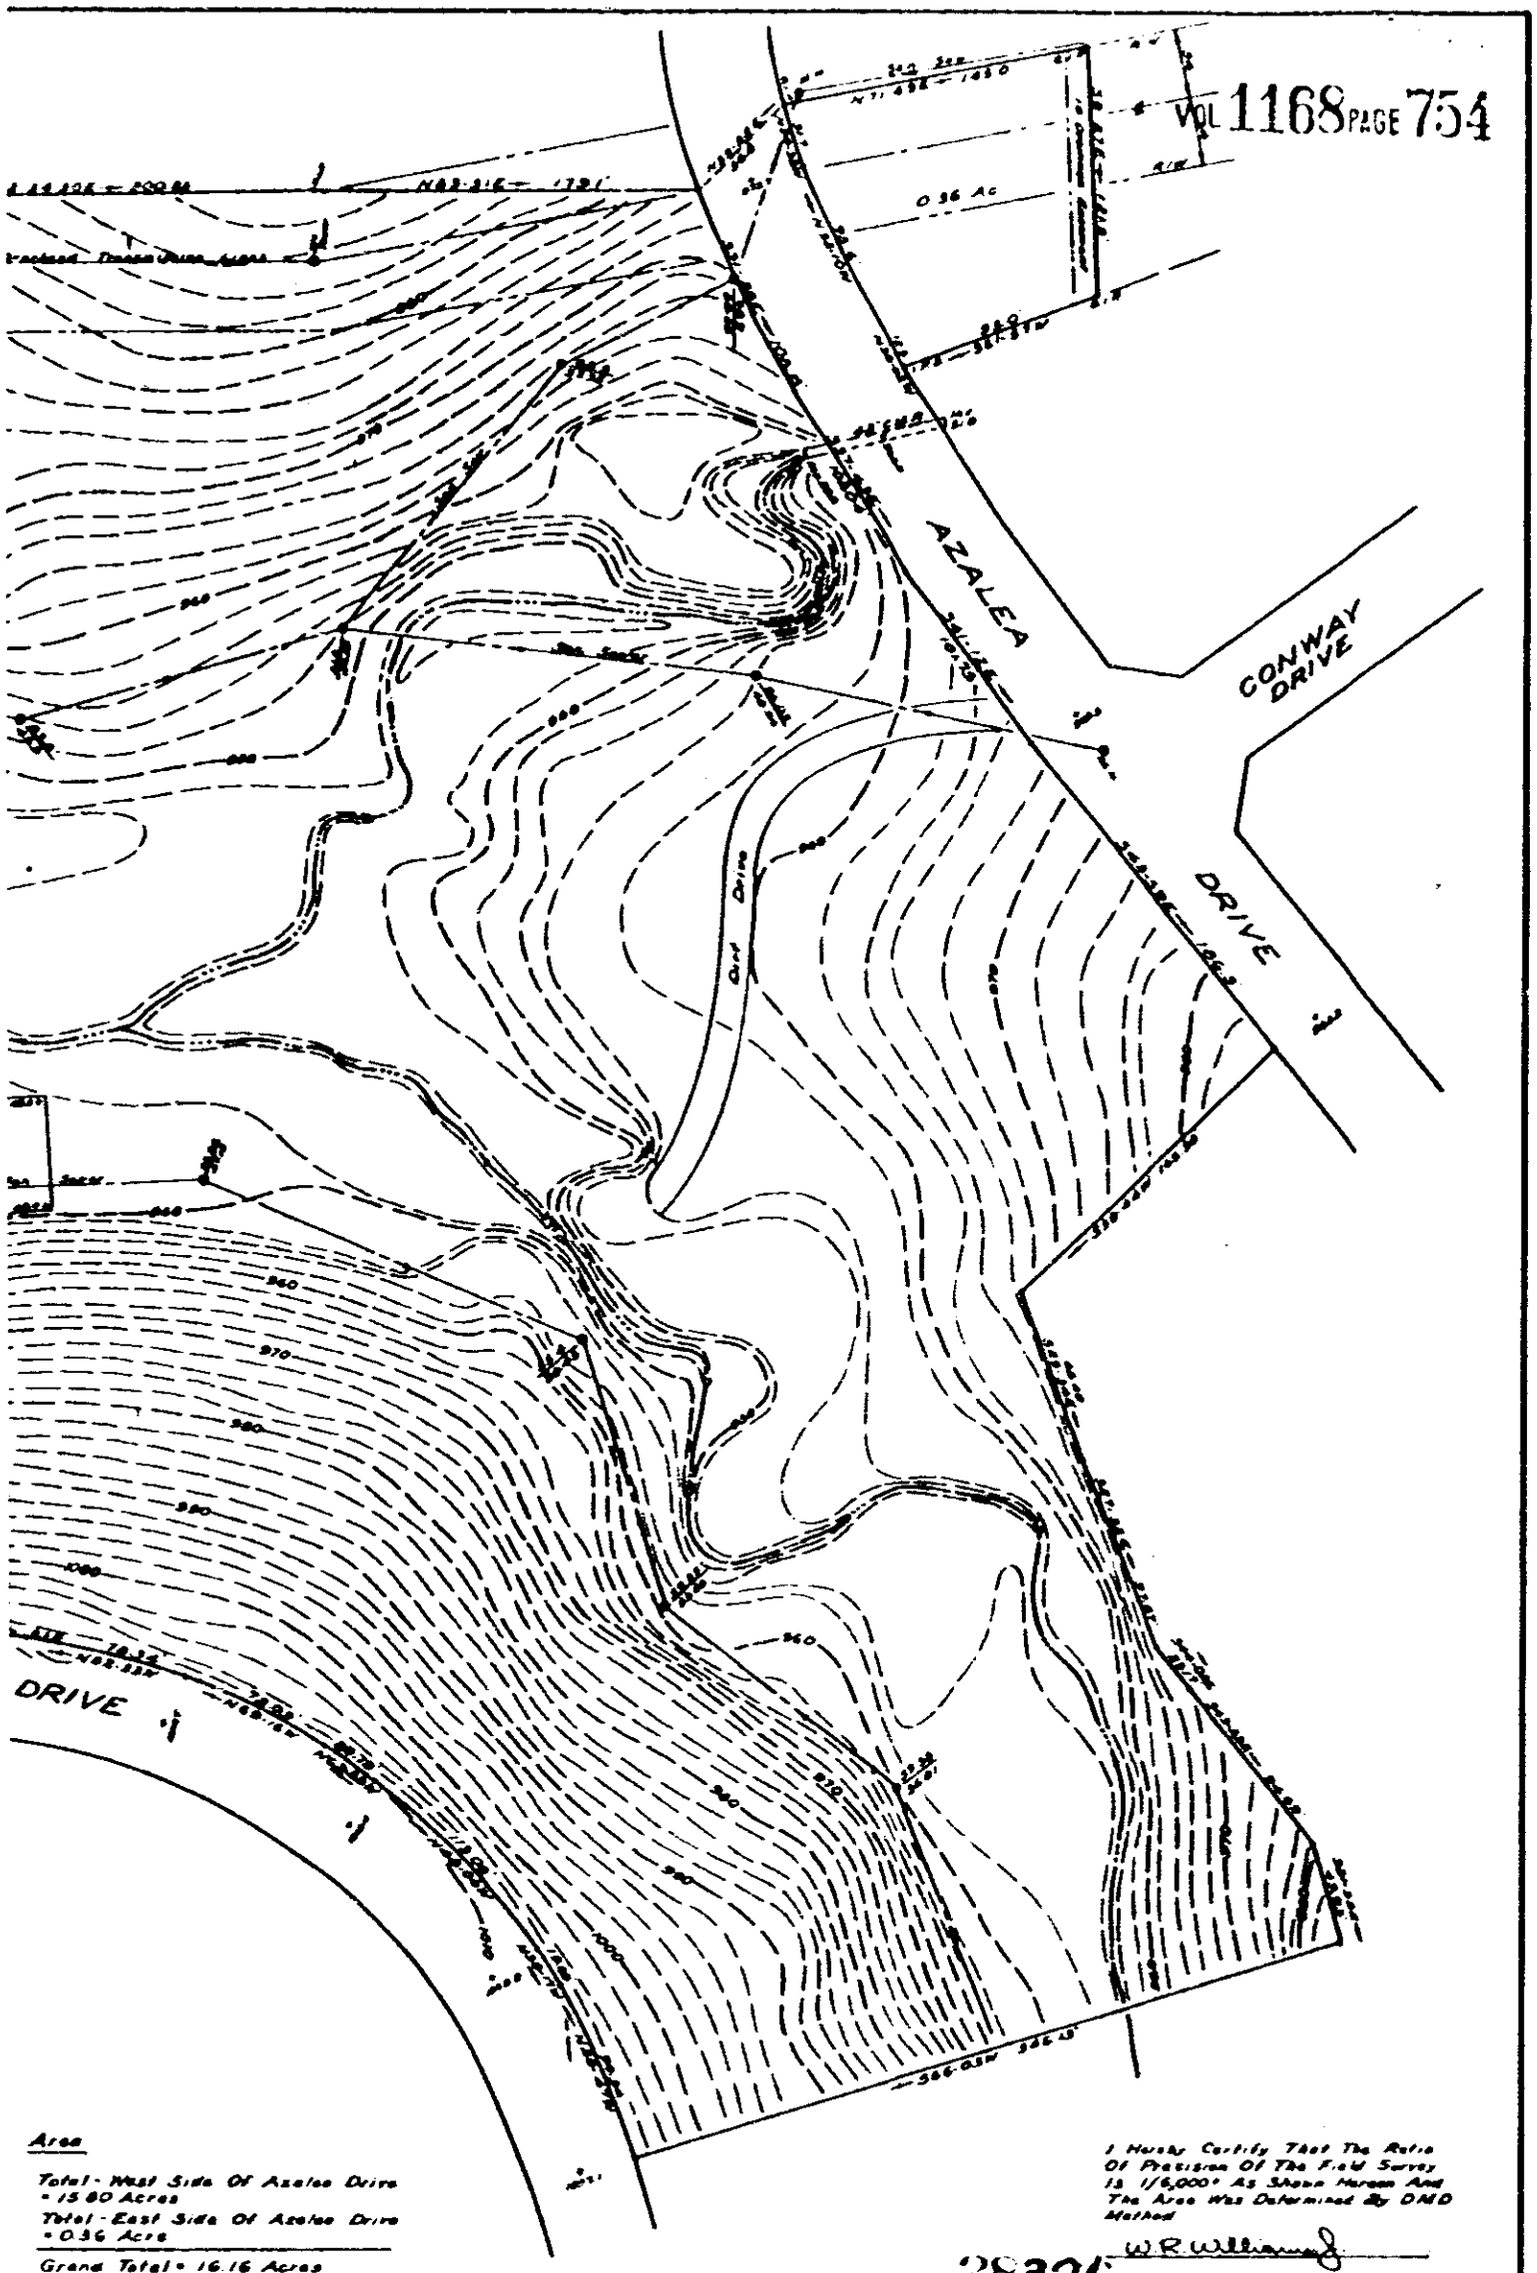


Area

Total - West Side Of Azalea Drive
= 15.80 Acres
Total - East Side Of Azalea Drive
= 0.36 Acre

Grand Total = 16.16 Acres

I Hereby Certify That The Ratio Of Precision Of The Field Survey Is 1/6,000+ As Shown Hereon And The Area Was Determined By DMD Method

W R Williams Jr

W R WILLIAMS, JR
ENGINEER/SURVEYOR
P.E. & L.S. No. 3379
15 S MAIN ST
TRAVELERS REST, S.C.

28326

RECORDED JUN 17 1982 at 2:02 P.M.

279-2-12.2, 39, 84 & 85 - 480-1-5 & 48

486

0754

4328 RV-2