Vol 119 Page 407

Z.O.A.

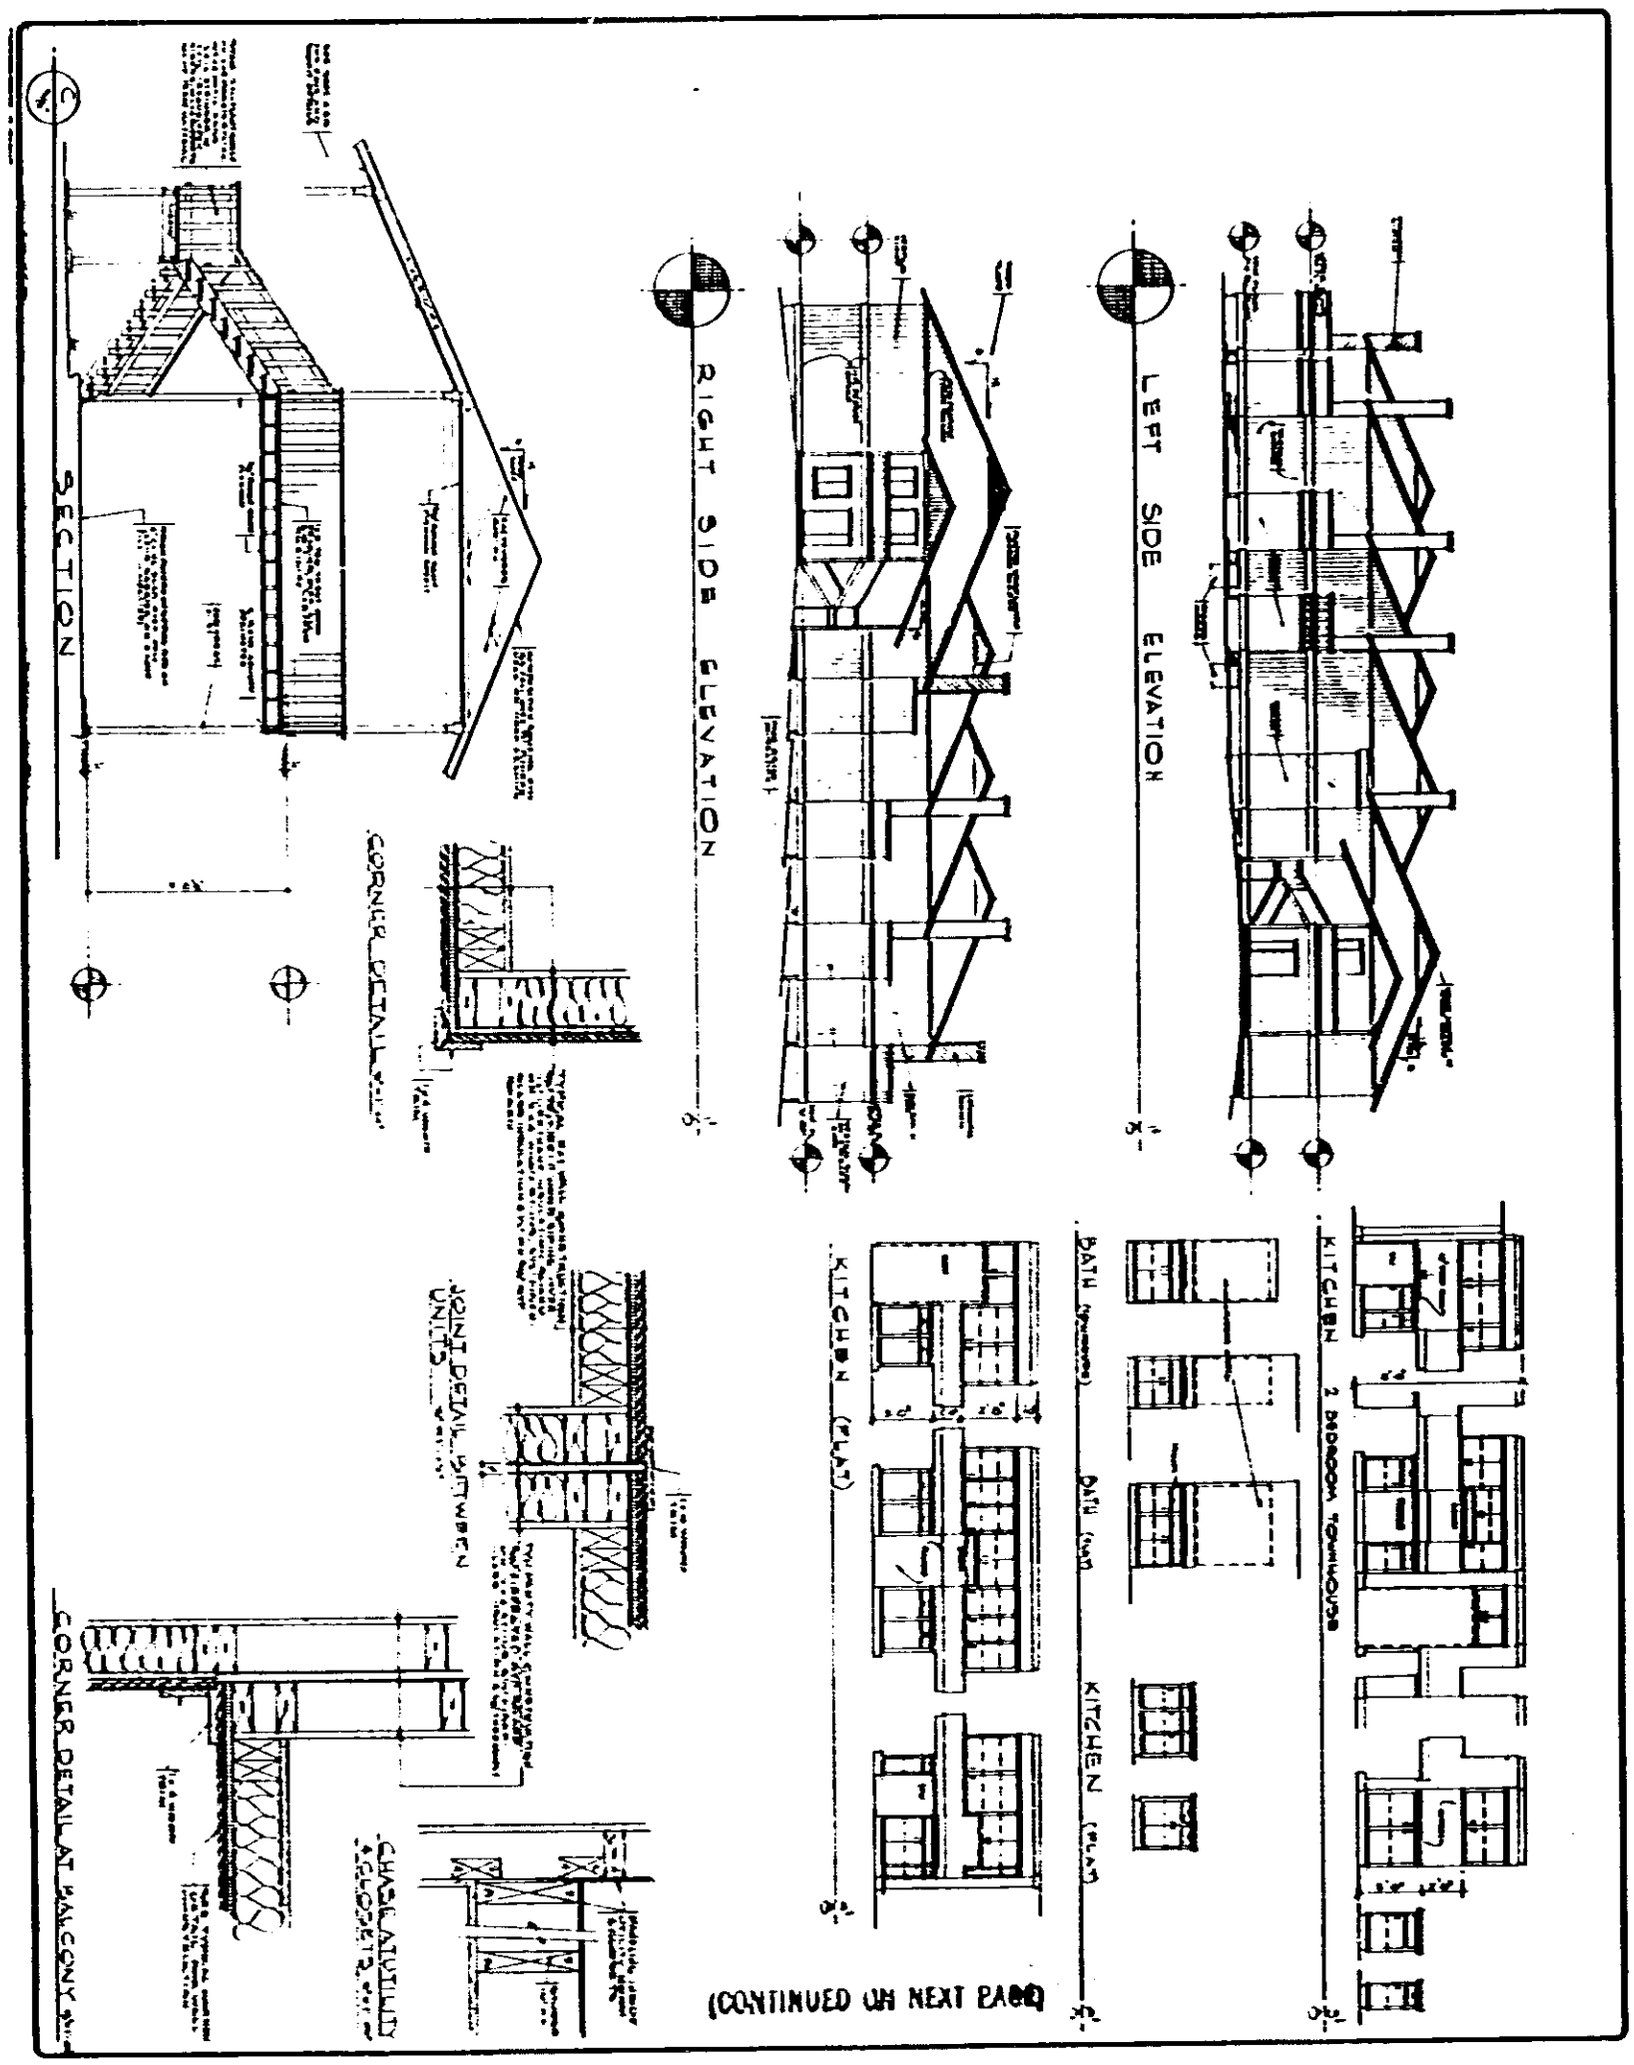

6	CREEK VILLA PEDEE CREEK GREENVILLE, S.C. COKER BUILDERS, INC. FLORENCE, SOUTH CAROLINA		CHARLES F. GENTRY JR. A.I.A. - ARCHITECT POST OFFICE BOX [illegible] GREENVILLE, SOUTH CAROLINA [illegible]

Z-83-82