S. Carolina 96 District

Pursuant to a warrant from John Thomas Esqr. Commissioner for the District aforesaid So. of Saluda River I Have admeasured & laid out unto Miles Jennings a Tract of Land Containing 1630 acres Situate in Laurens County On Middle creek and Other Branches of Rayburn Creek the Waters of Saluda River, Bounded No. a part on vacant land & part on Hugens Land Ey. part on Vact. and William Halloms, Saml. Dunlap & Charles Smiths Westwardly on James Cummings Land & Two old Surveys the owners Unknown & hath such other marks & form As the plat Represents.

Certified by me this 14th Feby 1786

Surveyor

Wm. Tate D.S.

Recorded the 16th Feby 1786

Delivd. Mid Box

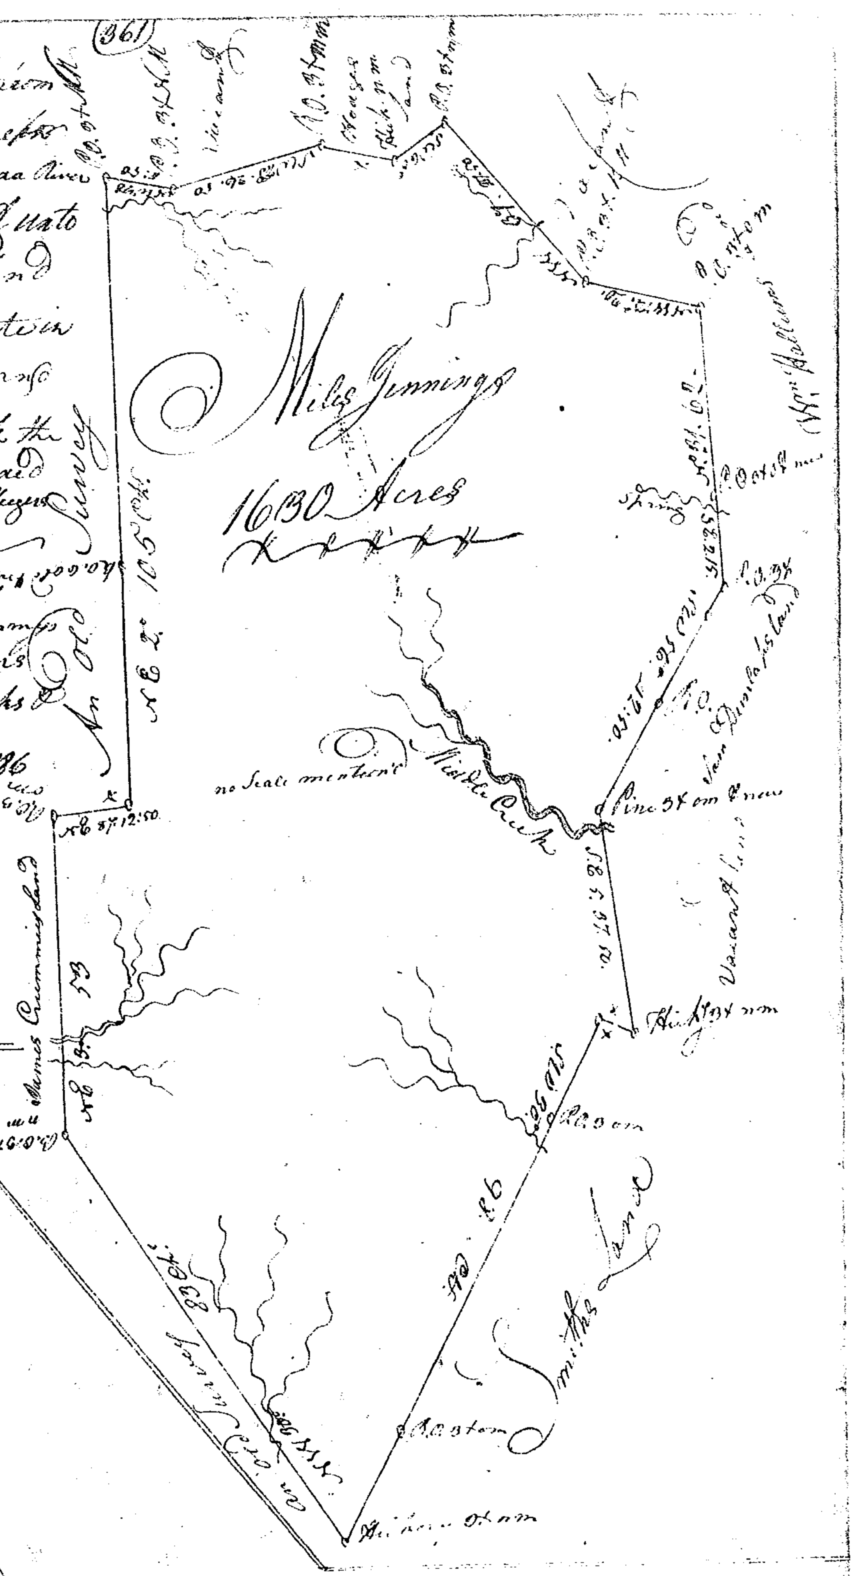

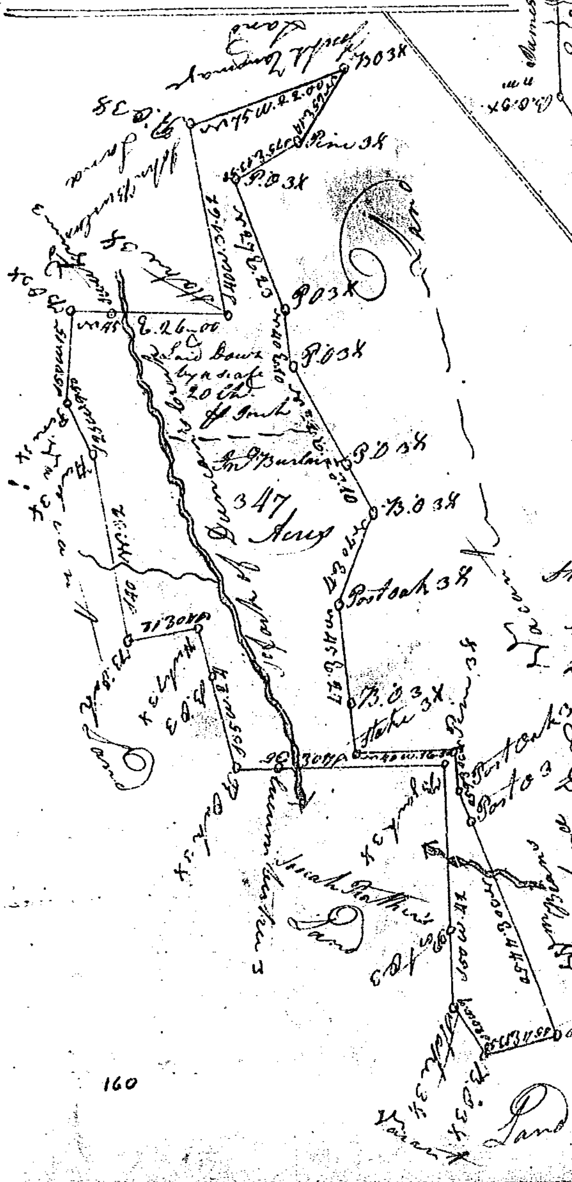

State of south Carolina Pursuant to a warrant from John Thomas Esqr. Comr. of Locations in Ninety six District No. Saluda River I have Admeasured & laid Out unto John Burland a tract of Three Hundred & forty seven Acres of Land on the south fork of Duncans Creek Otherwise called Hendersons Branch in Laurens County & have such shape & marks & Boundings as the above Plat Represents

Surveyed the 25th of Decr. 1785

Joseph McClure D.S.

Recorded the 17th of February 1786
& Delivered to the owner