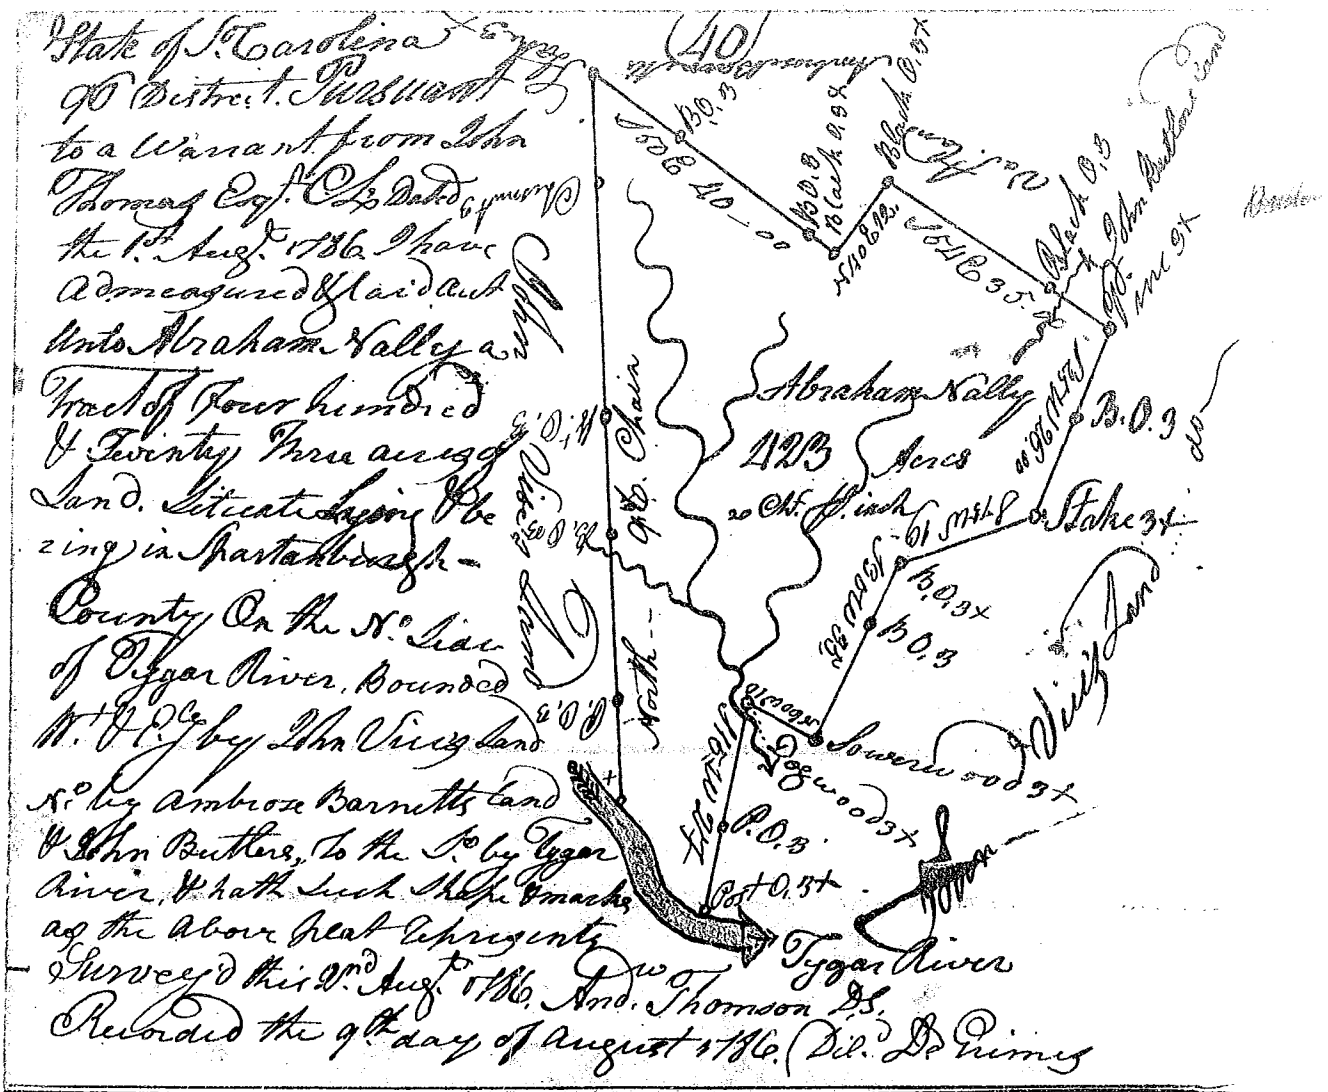
State of So. Carolina
90 Distric. Pursuant
to a Warrant from John
Thomas Esq. C.L. Dated 6th
the 1st Aug. 1786 I have
admeasured & laid out
Unto Abraham Valley a
Tract of Four hundred
& Twenty Three acres
Land Situate Lying &
being in Spartanburgh
County On the N. Side
of Tyger River, Bounded
N. & E. by Land
N. by Ambrose Barnetts Land
& John Butlers, To the S. by Tyger
River, & hath such Shape & Marks
as the above Plat Represents
Surveyd this 2nd Aug. 1786. And. Thomson D.S.
Recorded the 9th day of August 1786. Dil. D. Quins
Abraham Valley
423 Acres
Tyger River

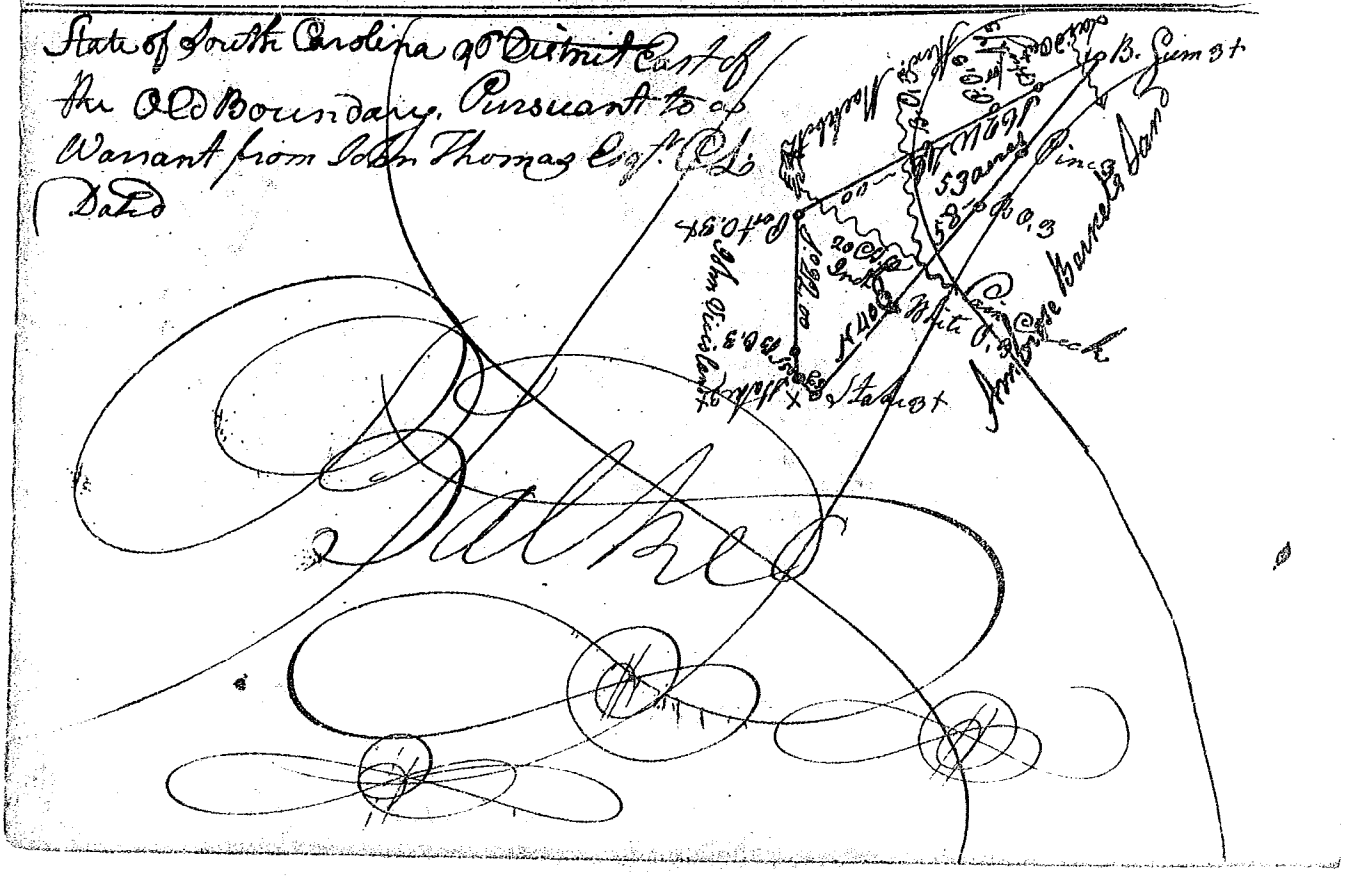
State of South Carolina 90 District
the Old Boundary, Pursuant to a
Warrant from John Thomas Esq. C.L.
Dated