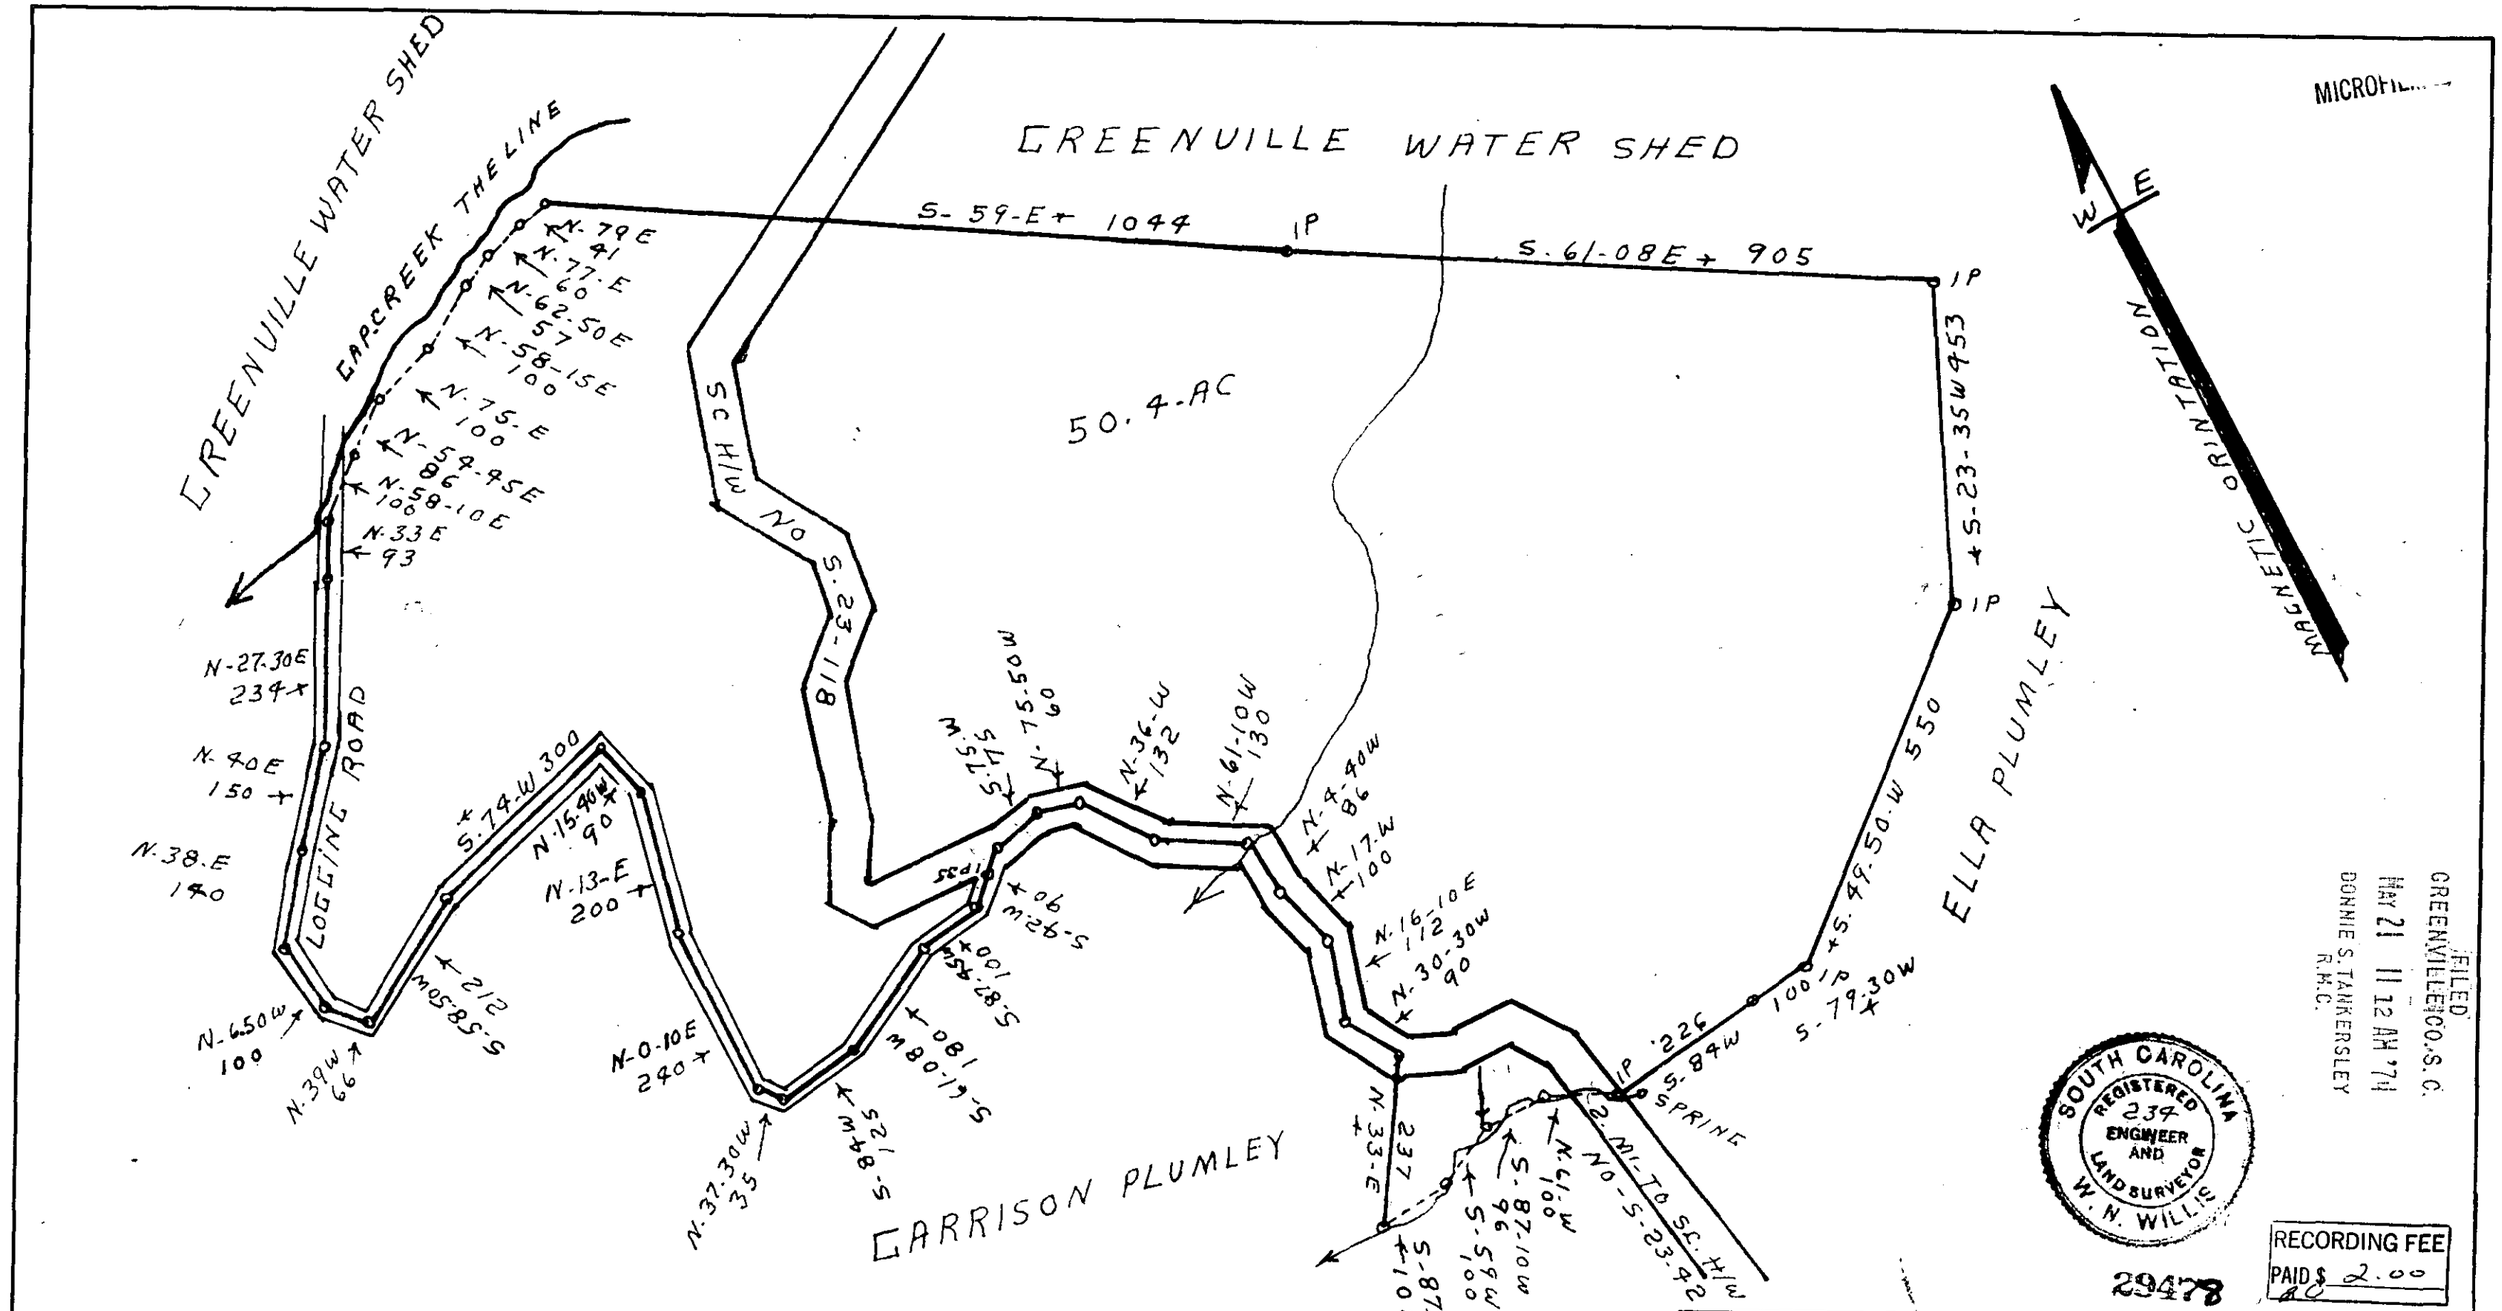


K+E ALBANENE ® 10 5455 ARCHITECTS' STANDARD FORM