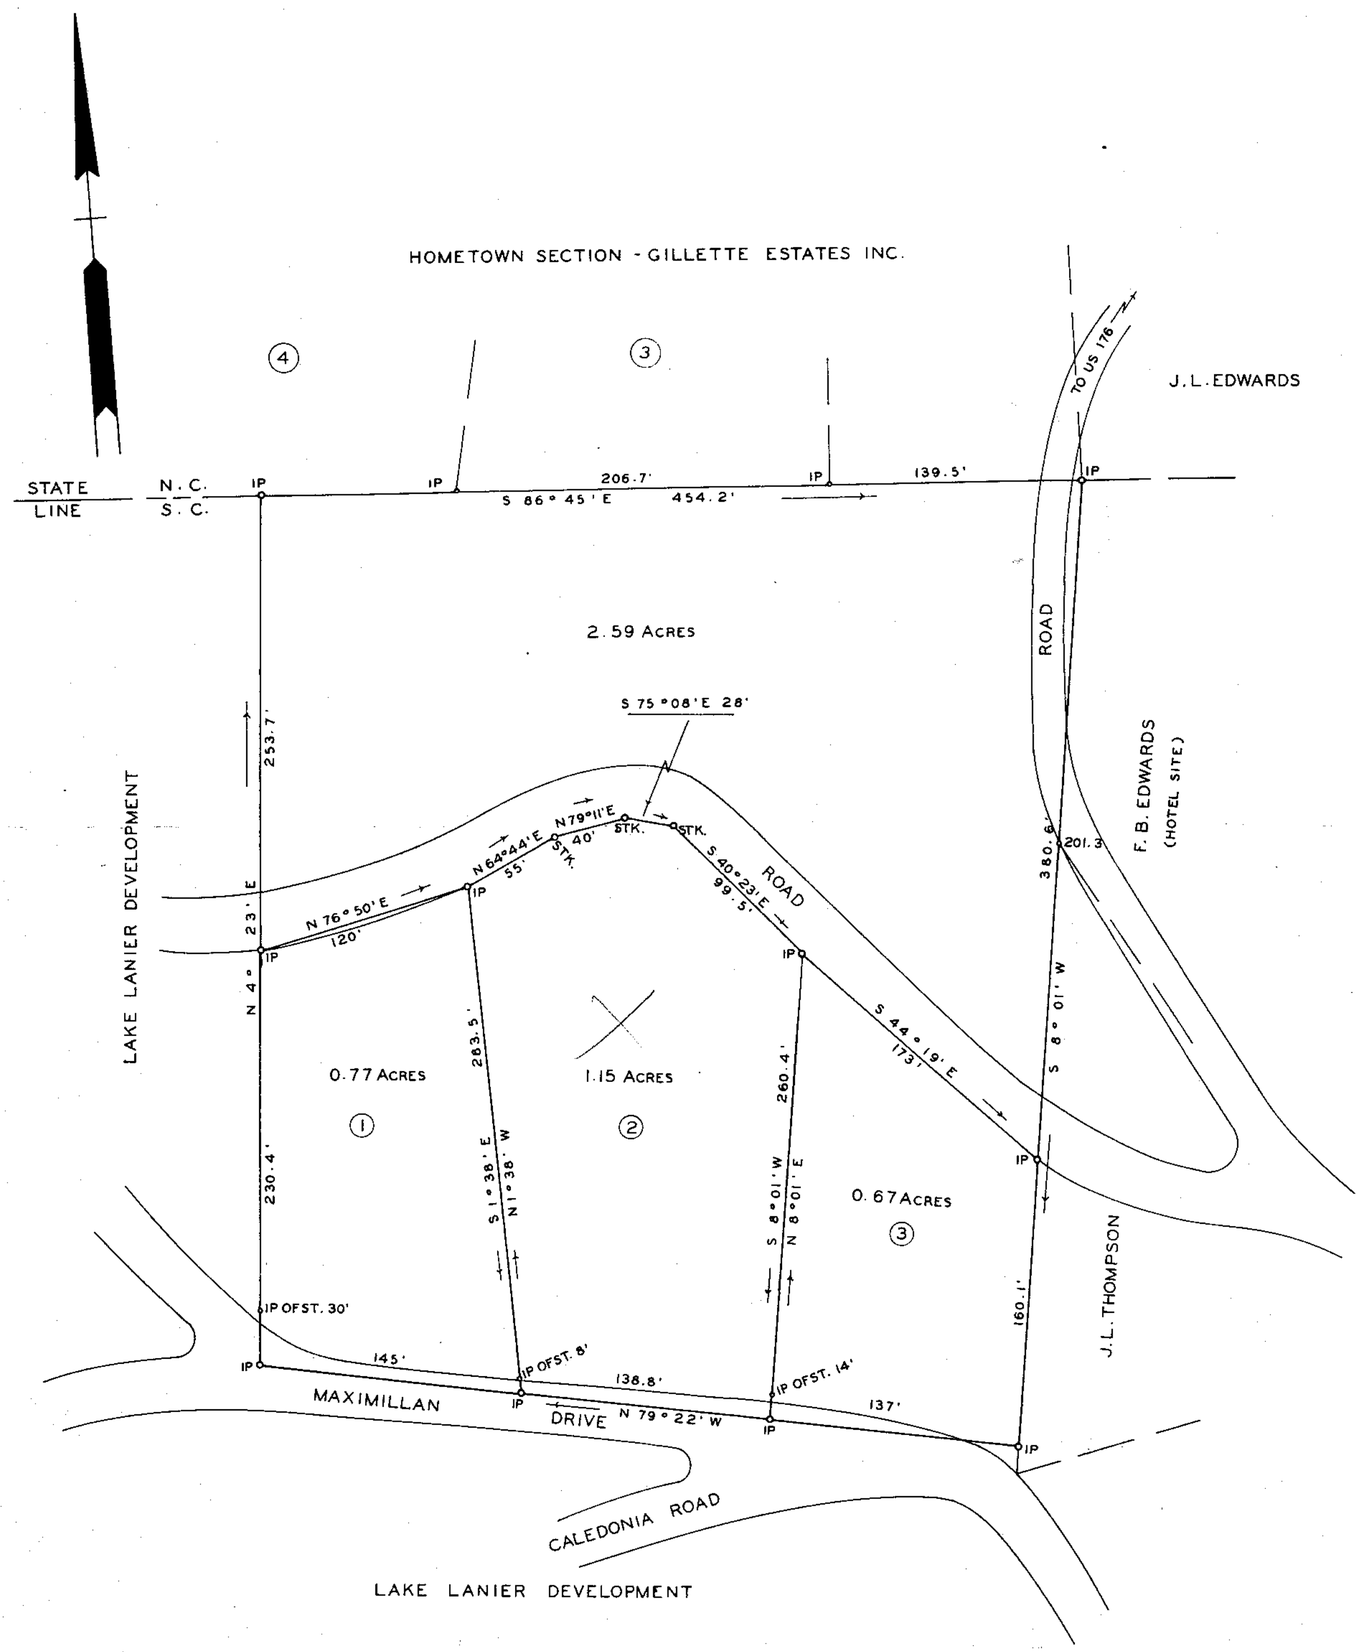

PROPERTY BELONGING TO

FRANK B. EDWARDS

GREENVILLE COUNTY - SOUTH CAROLINA

SCALE: 1 INCH = 60 FEET

OFFICE OF
H. B. FRANKENFIELD JR.
FOREST ENGR. & SURVEYOR
TRYON - NORTH CAROLINA
DECEMBER 11, 1956

MICROFILMED

FILED
GREENVILLE CO. S.C.
MAR 21 9 29 AM '74
DONNIE S. TANKERSLEY
R.M.C.

23375

MAR 21 1974

RECORDING FEE
PAID $ 3.00

54-Page 26.

826