MICROFILMED

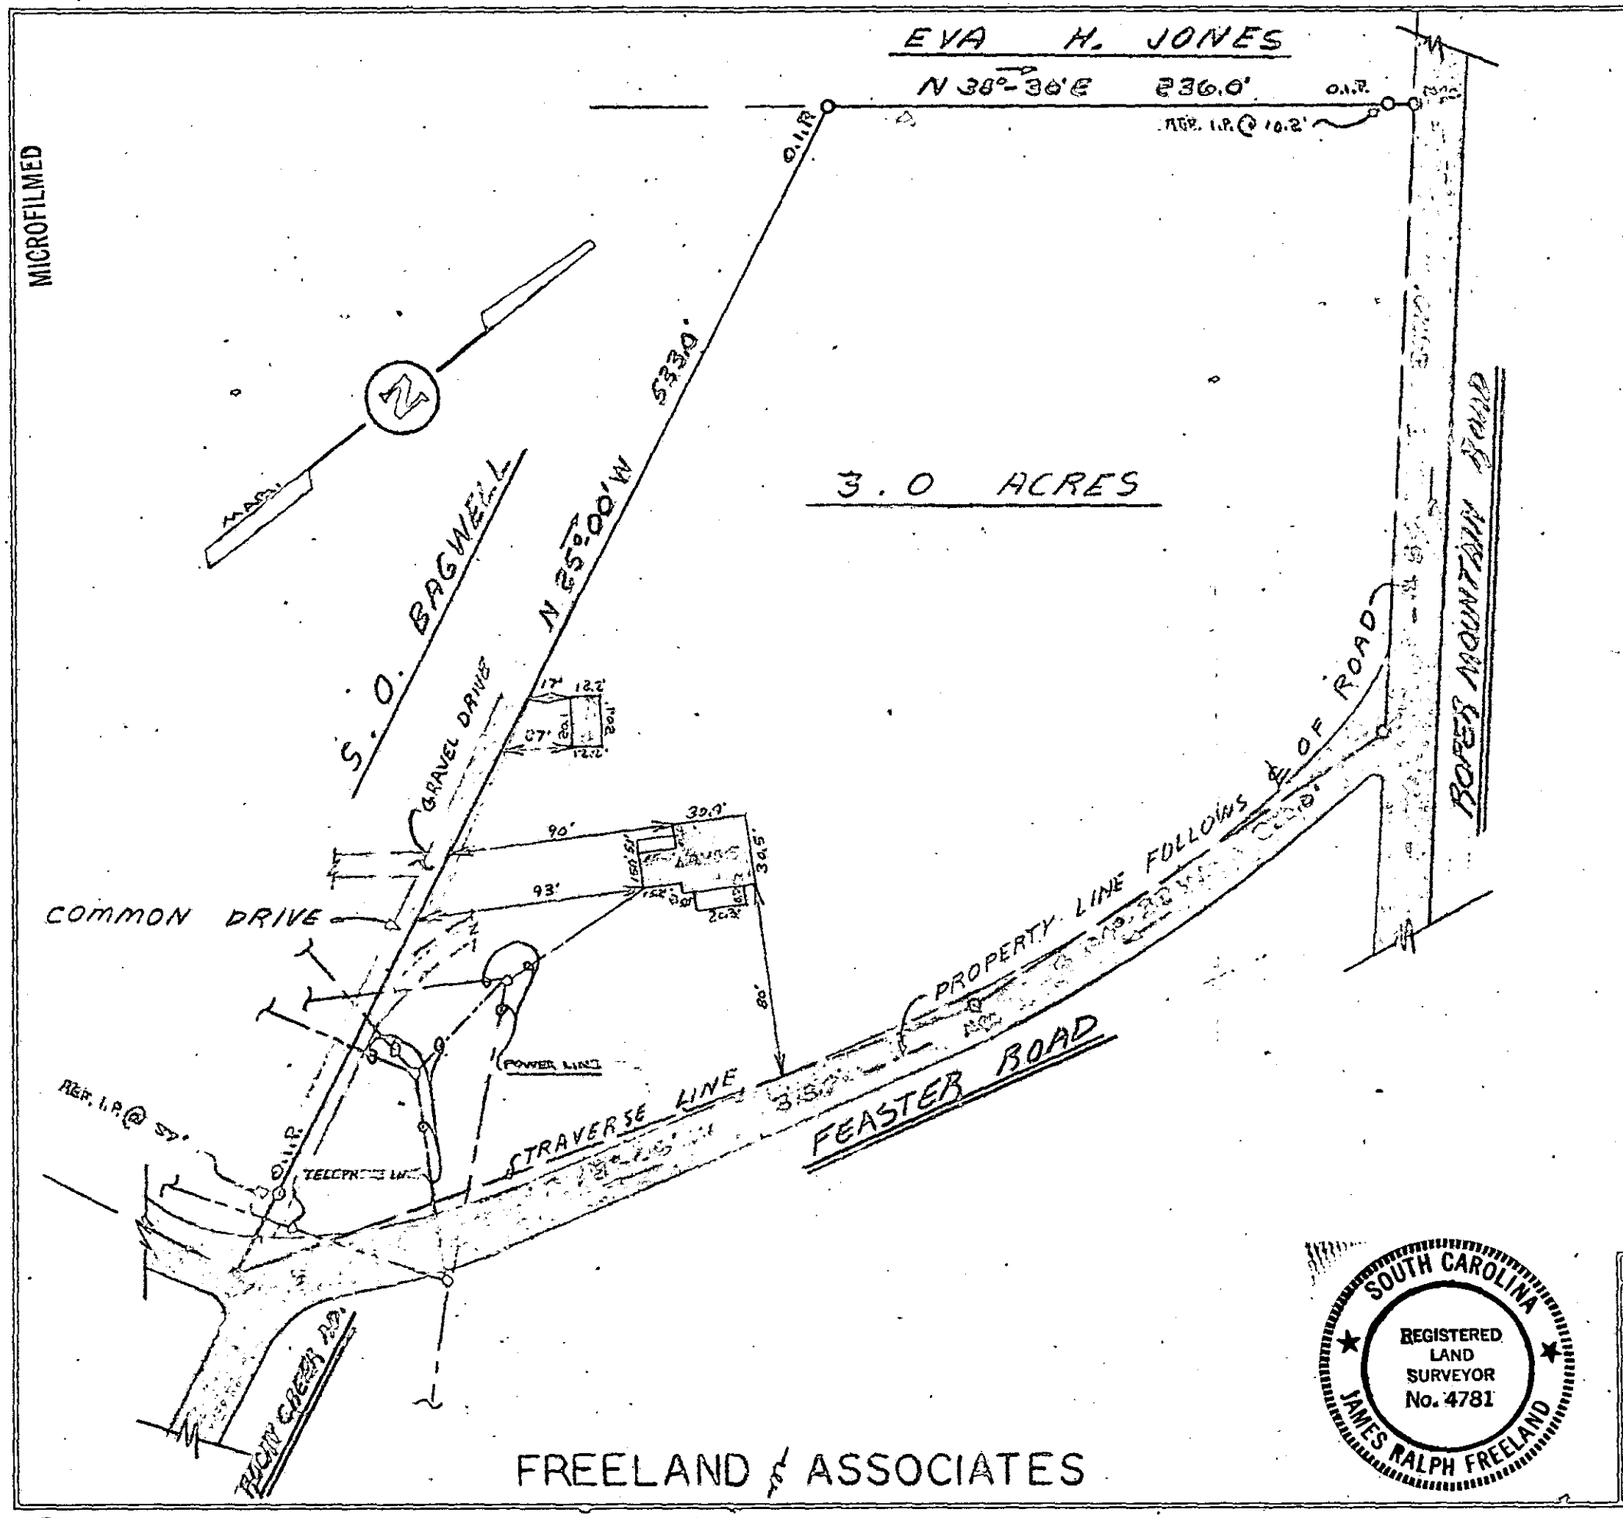

This is to certify that on June 11, 1975, I surveyed the property shown on this plat, known as a Lot of the O.H. Bagwell Property, as shown in the Greenville County Tax Book [illegible], and that the property [illegible]

[illegible]

FILED
GREENVILLE CO. S.C.
JUN 18 11 58 AM '75
DONNIE S. TANKERSLEY
R.M.C.

29918

JUN 18 1975

RECORDING FEE
PAID $ 2.00

√5-6-42

STATE OF SOUTH CAROLINA
GREENVILLE COUNTY

SOUTH CAROLINA
REGISTERED LAND SURVEYOR
No. 4781
JAMES RALPH FREELAND

REVISIONS		
NO.	DATE	BY
1		
2		
3		
4		
5		

O.H. BAGWELL PROP.
PROPERTY OF

DONALD R. TRAMELL

DRAWN BY FC	SCALE 1"=60'	MATERIAL
CHK'D JF	DATE 6-11-75	DRAWING NO.
TRACED	APP'D	75-513

FREELAND & ASSOCIATES

NATIONAL NO. 105E-11X17