T-11/21/74

MICROFILMED

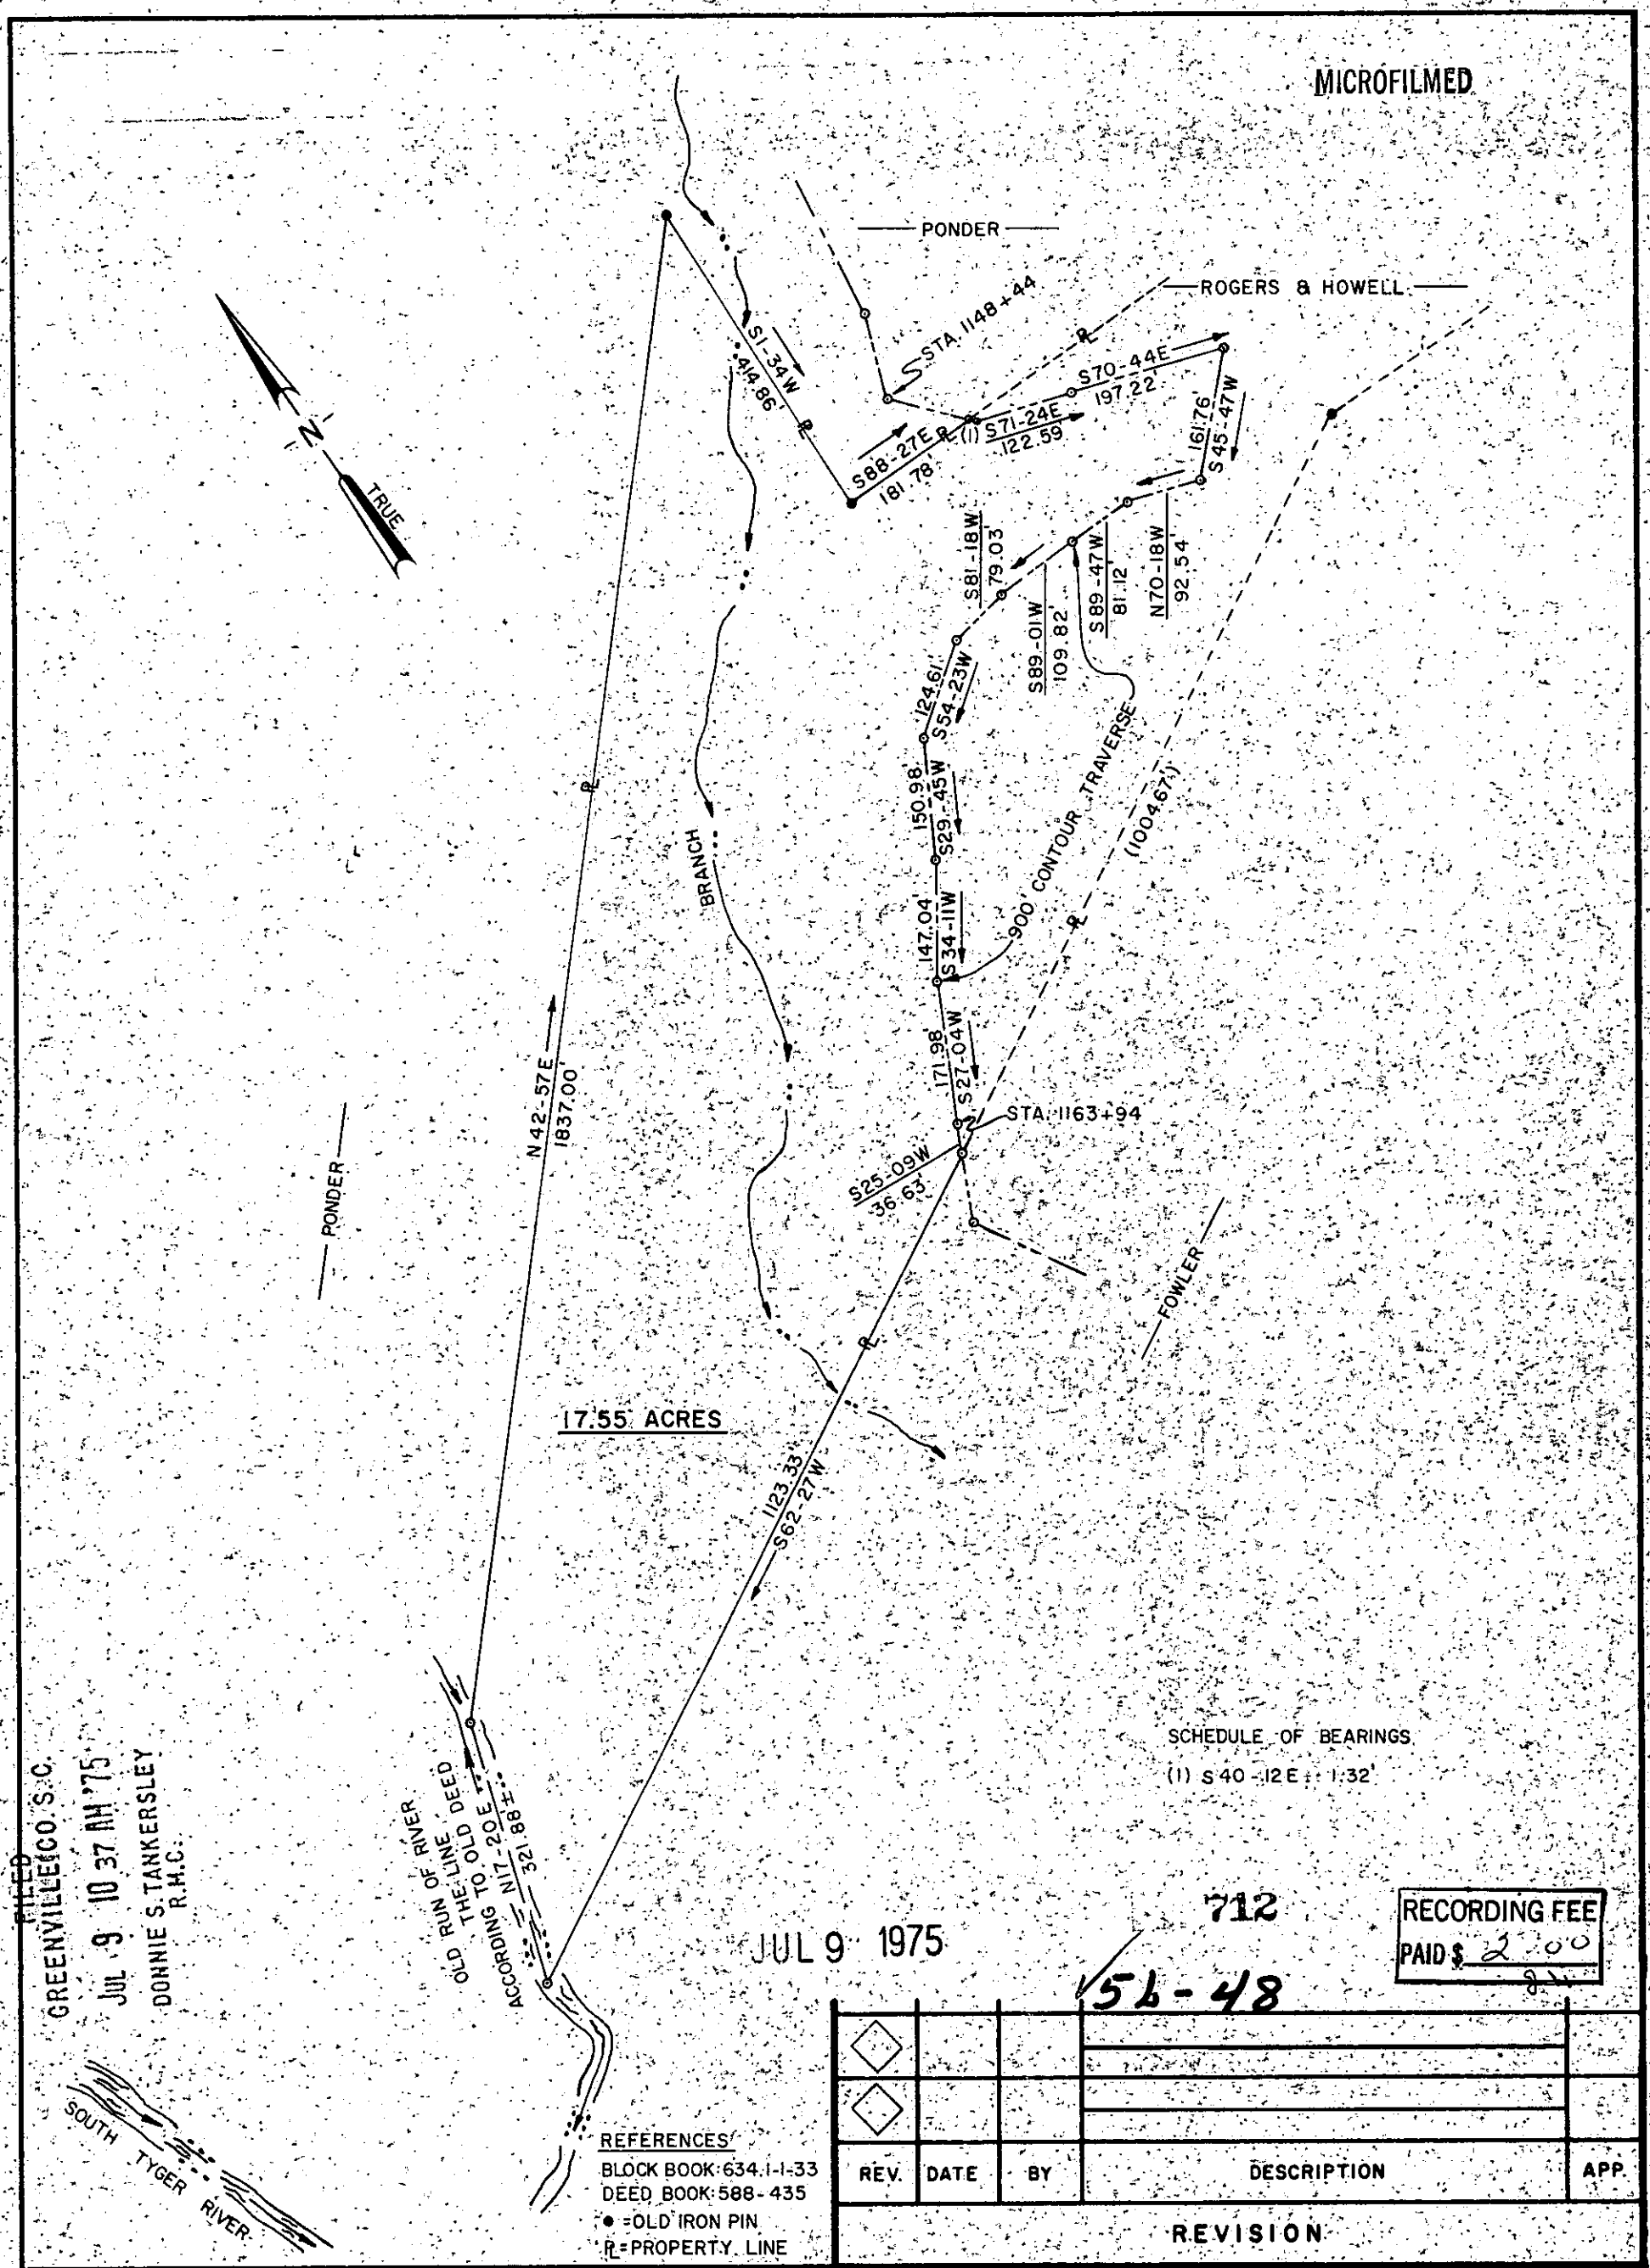

SCHEDULE OF BEARINGS

(1) S 40-12 E :: 1.32'

FILED
GREENVILLE CO. S.C.
JUL 9 10 37 AM '75
DONNIE S. TANKERSLEY
R.H.C.

JUL 9 1975

712

51-48

RECORDING FEE
PAID $ 2.00

REFERENCES:
BLOCK BOOK: 634.1-1-33
DEED BOOK: 588-435
● = OLD IRON PIN
℄ = PROPERTY LINE

REV.	DATE	BY	DESCRIPTION	APP.

REVISION

enwright associates
ENGINEERS
GREENVILLE, S.C.

GREER COMMISSION OF PUBLIC WORKS

LAKE JOHN A. ROBINSON

PROPERTY OF

WILL ROGERS & EMMA R. HOWELL

LOCATED NEAR GREER

GREENVILLE CO., SOUTH CAROLINA

FILE NO.	CLIENTS.	RETIRED.			
	G.C.P.W.				
C.E.S. DRAWN.		DESIGN.	F.E.B. CHECK.	11-4-74 DATE.	1"=200 FEET SCALE.	71523-56 DWG. NO.