31028

MICROFILMED

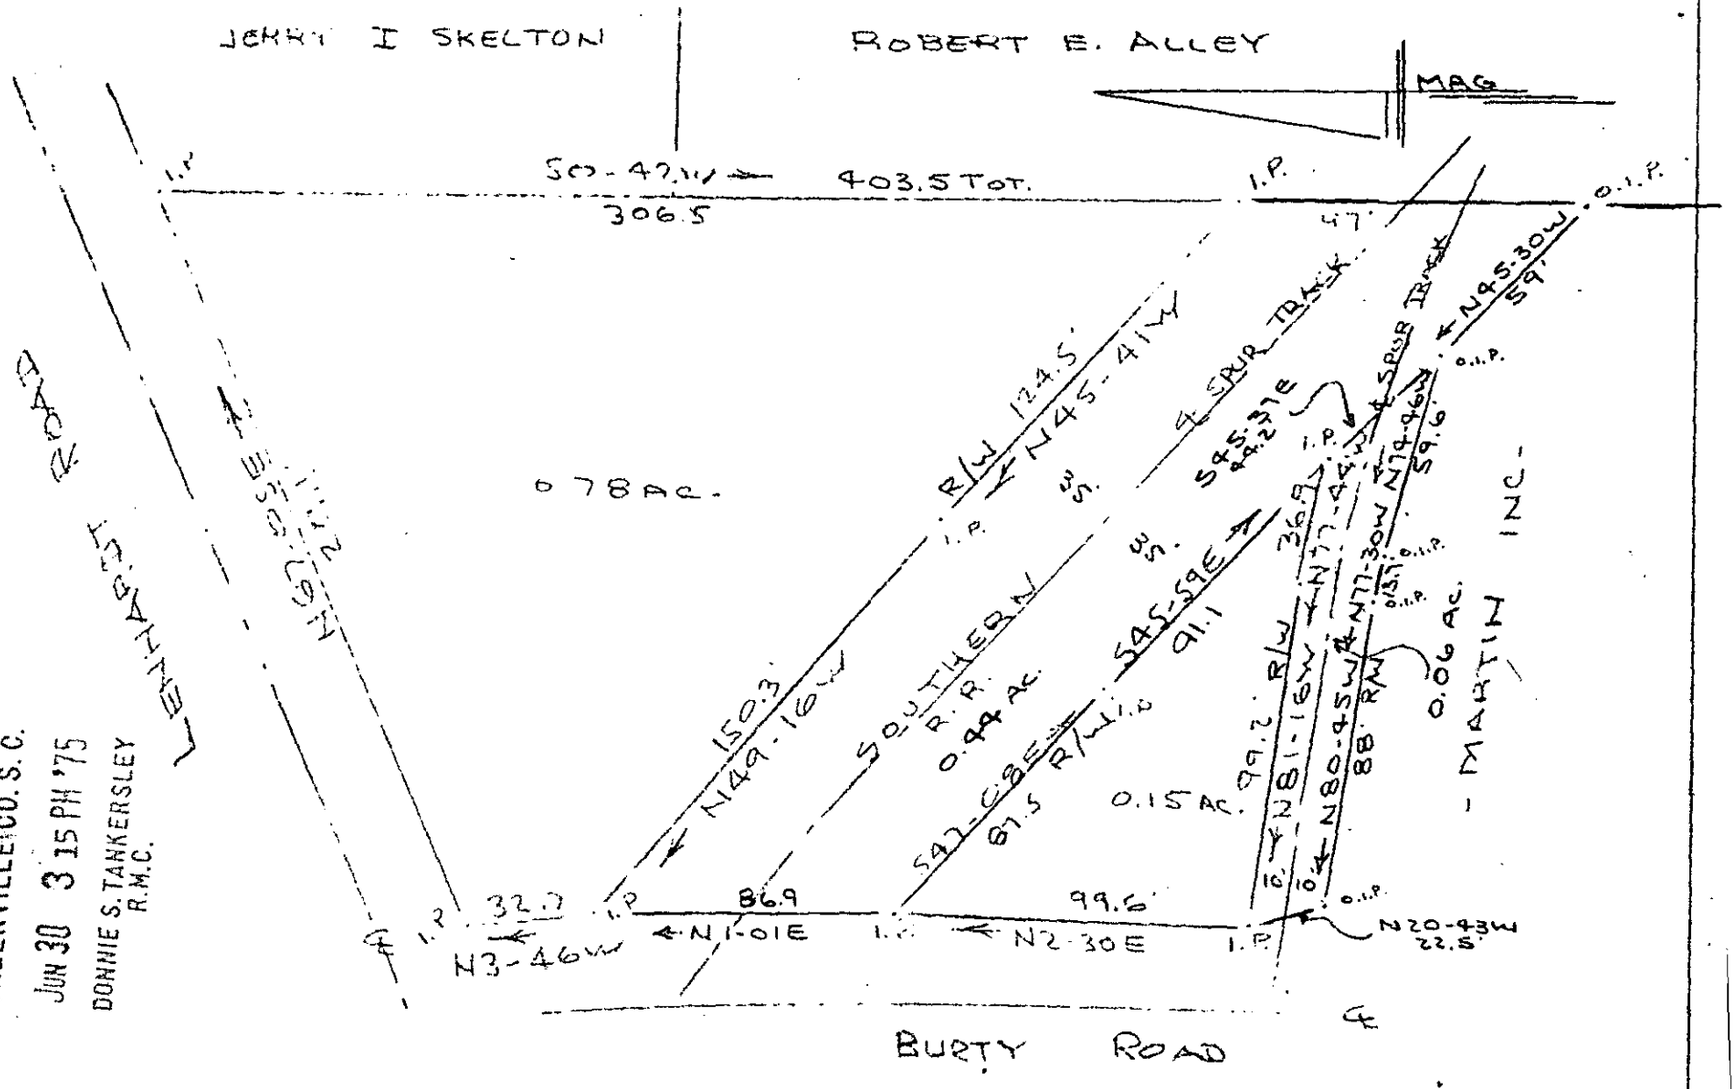

FILED
GREENVILLE CO. S.C.
JUN 30 3 15 PM '75
DONNIE S. TANKERSLEY
R.M.C.

This is to certify that on the 24th day of June, 1975 I surveyed the property shown on this plat, and that the property lines walls and buildings are as shown hereon, and that the walls and buildings located on said property do not encroach or project on adjacent street or property, and that no adjacent walls or buildings encroach or project on said premises, and no power lines cross this property except as shown hereon.

5M-83

R. B. Bruce

R. B. Bruce NO. 1952

SOUTH CAROLINA REGISTERED LAND SURVEYOR R. B. BRUCE

JUN 30 1975

RECORDING FEE
PAID $ 1.00

SURVEY FOR

JUNIUS H. GARRISON, JR ET AL

NEAR GREENVILLE, S.C

SCALE: 1" = 50'

12 JULY 1975

REVISED 24 JUNE 1975

CAROLINA SURVEYING CO
112 MANLY ST.
GREENVILLE, S.C.