MICROFILMED

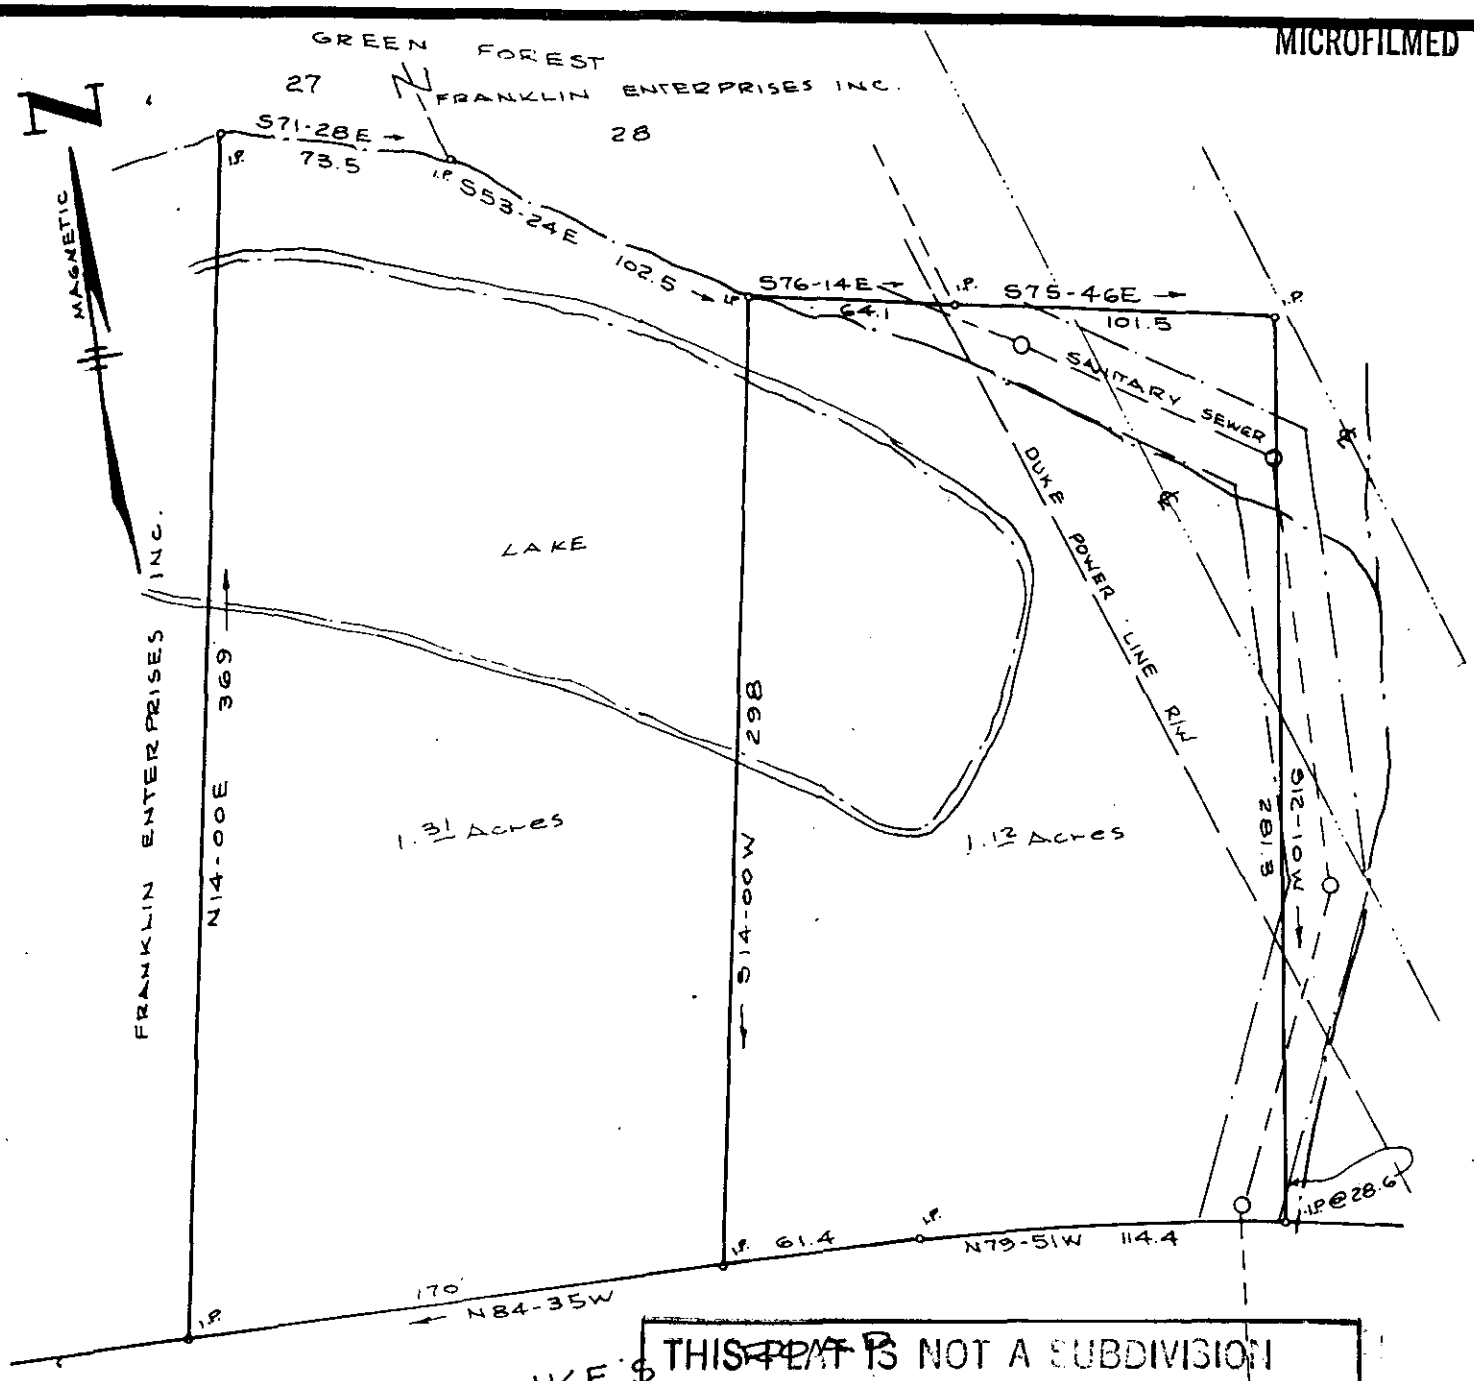

THIS PLAT IS NOT A SUBDIVISION AS DEFINED BY THE GREENVILLE COUNTY SUBDIVISION REGULATIONS.

8/19/75 J. Coleman Stone

Chairman, Secretary, or Director of Planning.
Greenville County Planning Commission

4533

AUG 19 1975
RECORDING FEE
PAID $ 1.00

SOUTH CAROLINA REGISTERED LAND SURVEYOR CLARK OLIN RIDDLE

PROPERTY OF

FRANKLIN ENTERPRISES INC.

GREENVILLE, CO. S.C.

SCALE 1"=60'

AUG. 1975

DONNIE S. TANKERSLEY R.L.S.

AUG 19 3 44 PM '75
FILED
GREENVILLE CO. S.C.

F.B. A-75 5M-149

REG. L.S. Nº 1347 GREENVILLE, S.C.