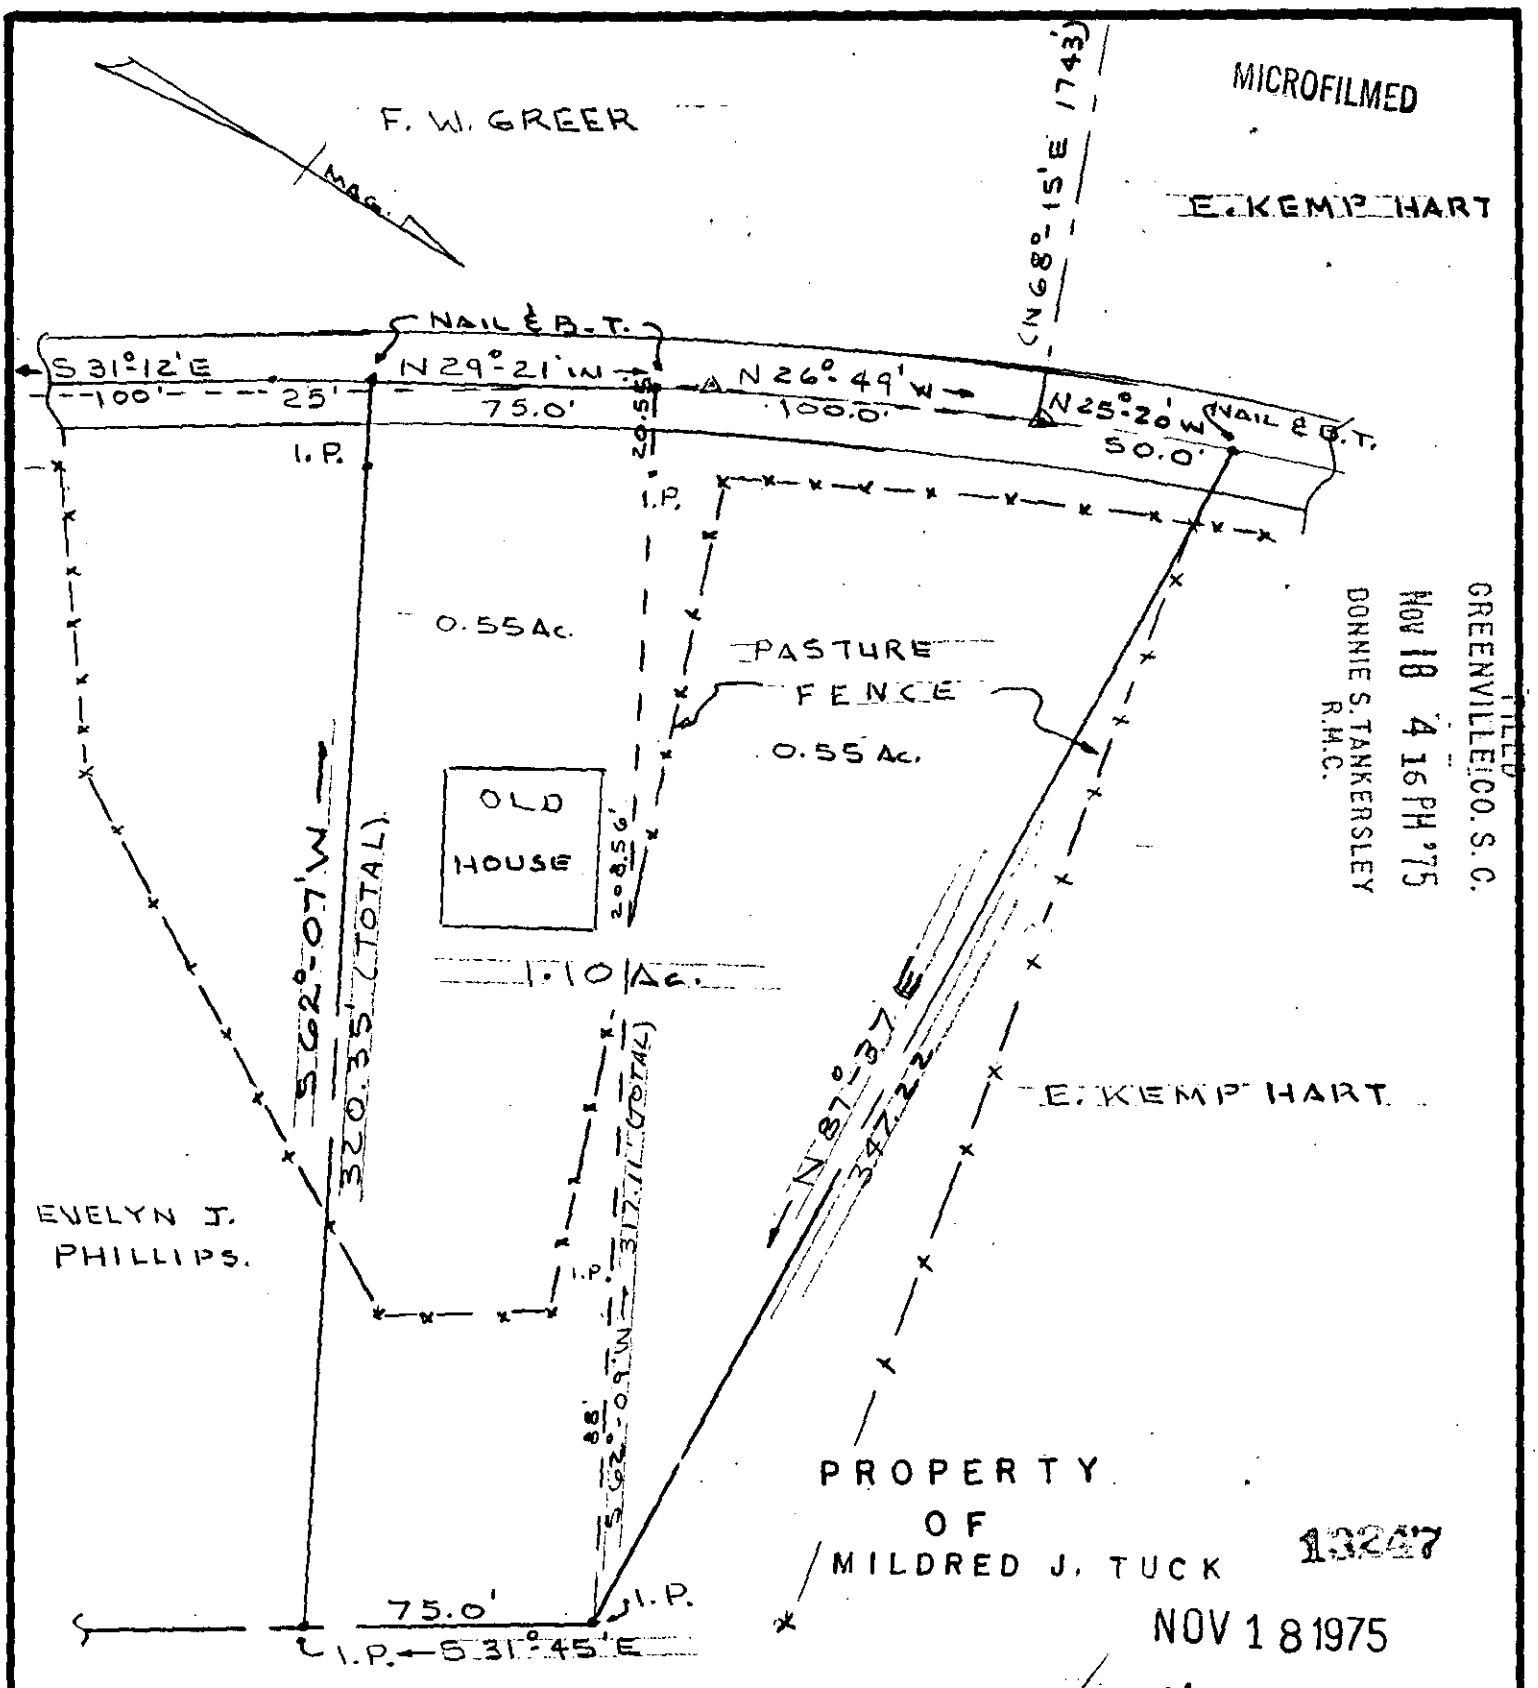

FILED
GREENVILLE CO. S. C.
NOV 18 4 16 PM '75
DONNIE S. TANKERSLEY
R.M.C.

13247

NOV 18 1975

✓ 5N-117

THIS IS TO CERTIFY THAT I SURVEYED THE PROPERTY SHOWN ON THIS PLAT; AND THAT THE PROPERTY LINES, WALLS AND BUILDINGS ARE AS SHOWN HEREON; THAT THE BUILDINGS LOCATED ON SAID PROPERTY DO NOT ENCROACH OR PROJECT ON ADJACENT STREETS OR PROPERTY; AND THAT NO ADJACENT BUILDINGS OR WALLS ENCROACH OR PROJECT ON SAID PREMISES, UNLESS OTHERWISE NOTED.

Kermit T. Gould

RECORDING FEE
PAID $ 1.00

Seal

SOUTH CAROLINA REGISTERED LAND SURVEYOR NO. 4056 KERMIT TAYLOR GOULD

GOULD AND ASSOCIATES
LAND SURVEYORS
TAYLORS, S. C.

Drawn By	K. T. G.
Checked By	
Scale	1" = 50'
Date	10-9-75
Dwg. No.	10-7501