FILED
GREENVILLE CO. S.C
FEB 16 4 17 PM '77
DONNIE S. TANKERSLEY
R.M.C.

PROPERTY BELONGING TO

WM. W. & BARBARA F. LORD

GLASSY MTN. TWP. - GRNVL. COUNTY - S. CAR.

SCALE: 1 INCH = 100 FEET

SOUTH CAROLINA
GREENVILLE COUNTY
I, Howard B. Frankenfield, Jr., Registered Surveyor, certify that this plat was made from a ground survey and is correct to the best of my knowledge and belief.
This the 21st. day of December, 1976.

Howard B. Frankenfield, Jr.

Subscribed and sworn before me this 21st. day of Dec., 1976.

William H. McCoy
Notary Public
My Commission Expires on July 2, 1978

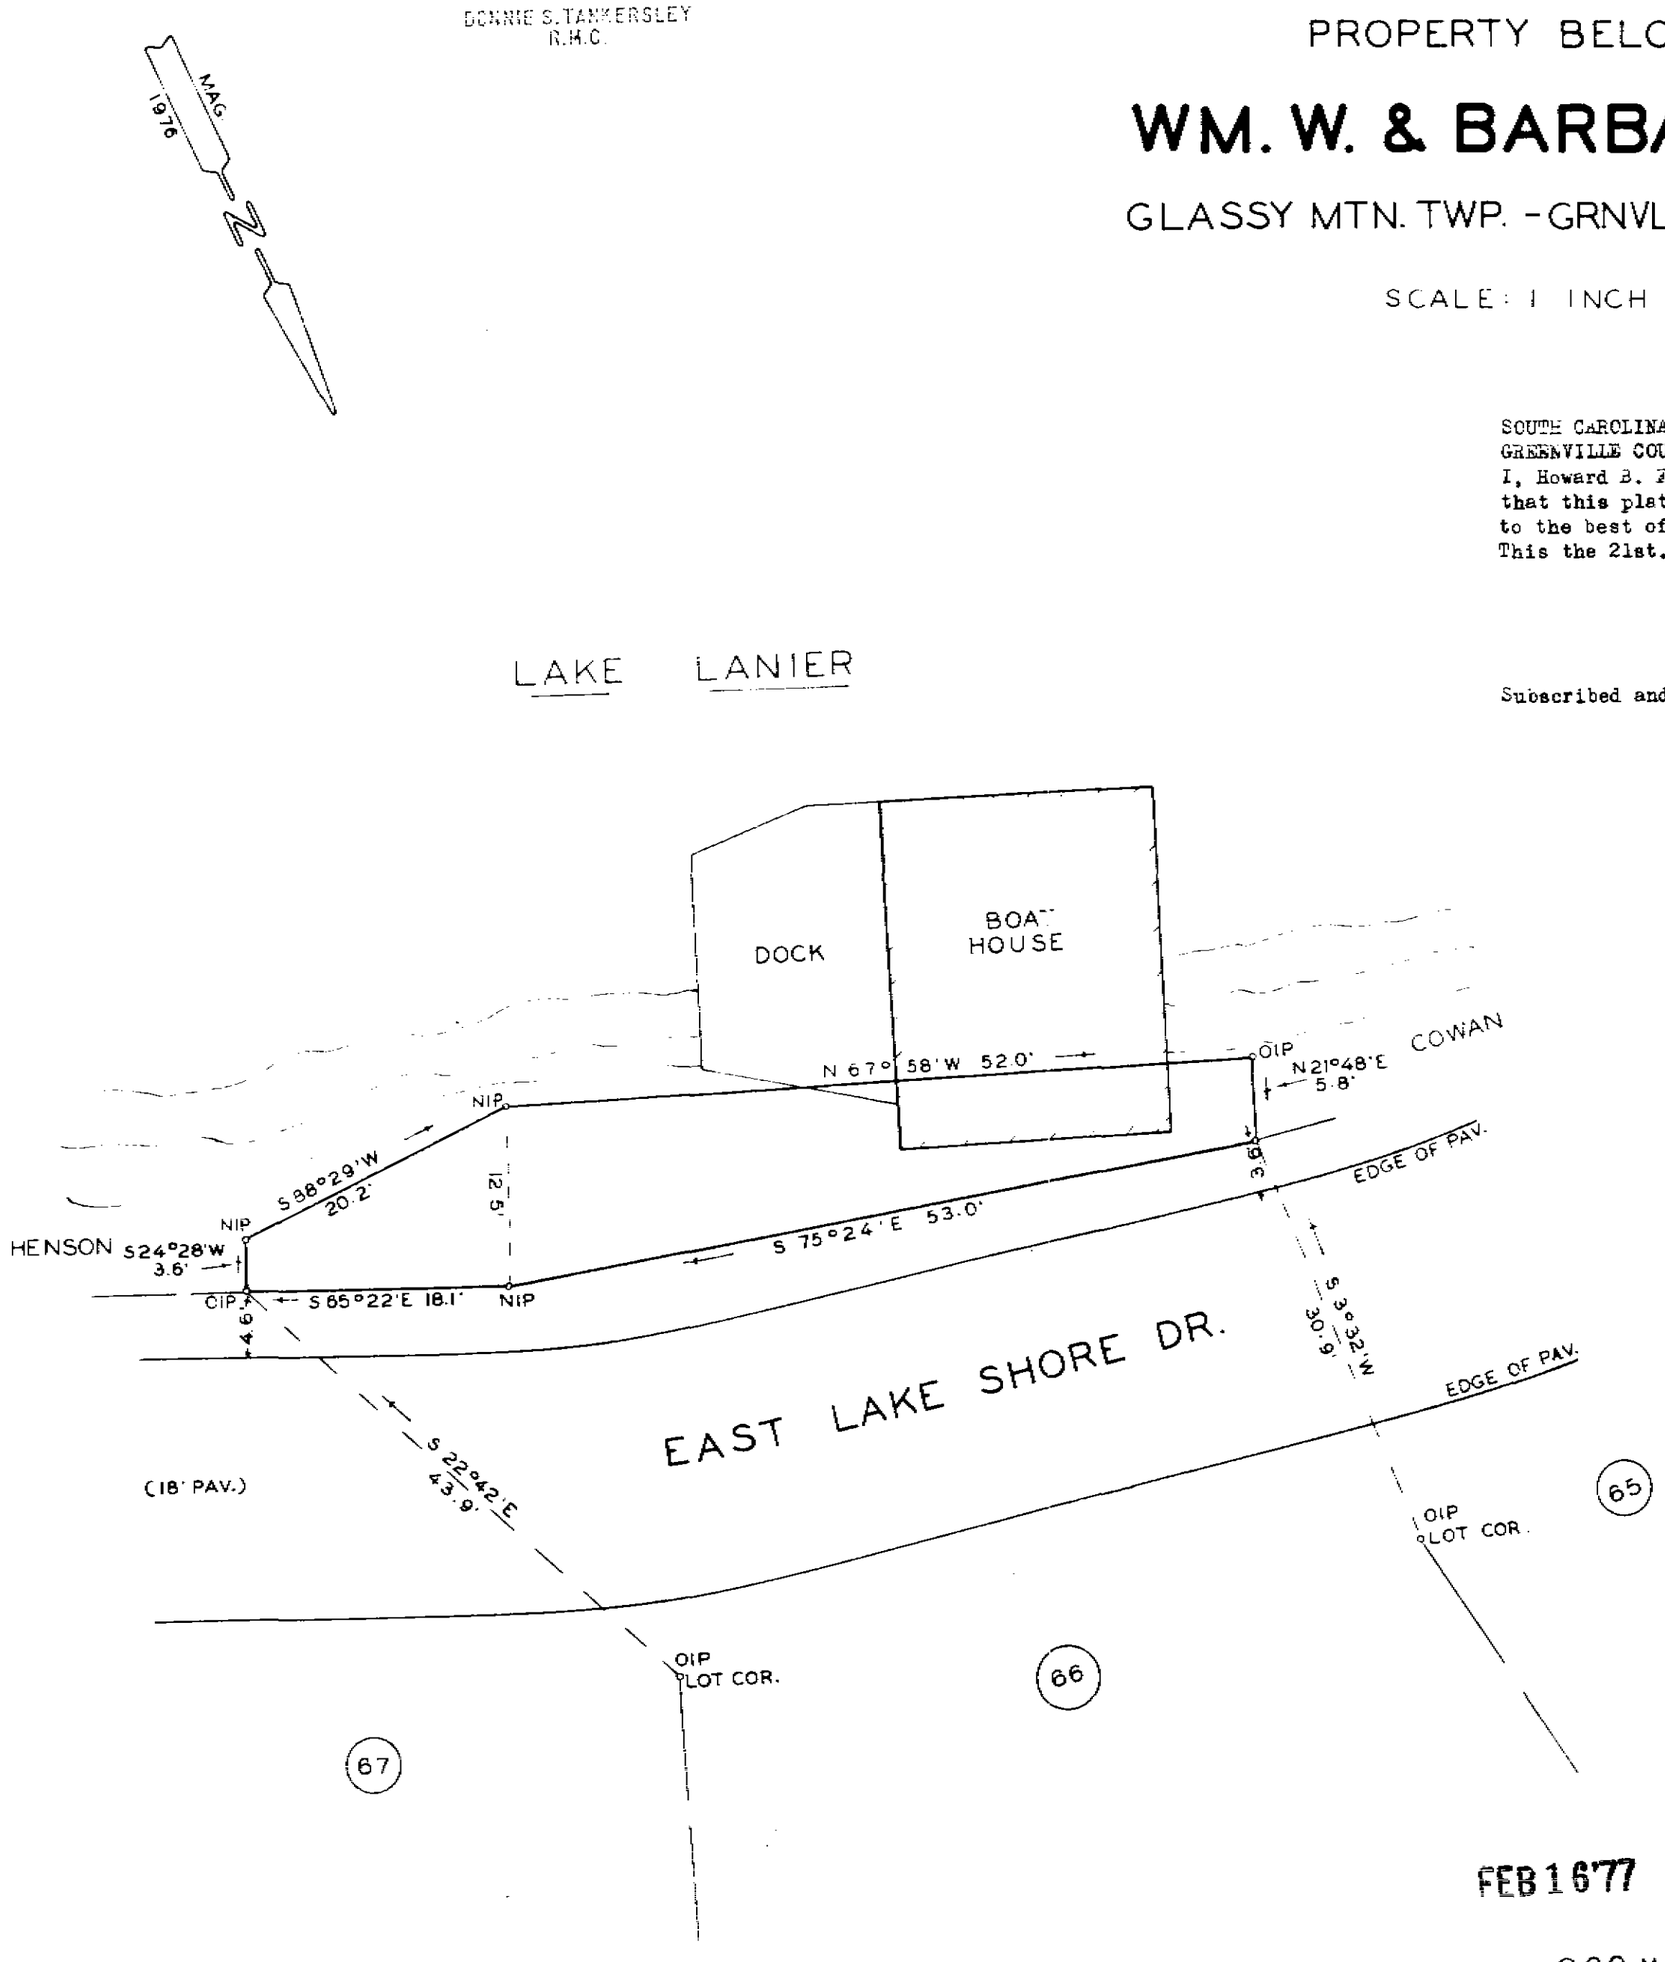

5-Y-49

OFFICE OF
H. B. FRANKENFIELD, JR.
REG. LAND SURVEYOR
TRYON - N. CAROLINA
DECEMBER 21, 1976

FEB 16 77

21691

3085