FILED
GREENVILLE CO. S. C.
MAR 22 9 52 AM '77
DONNIE S. TANKERSLEY
R.M.C.

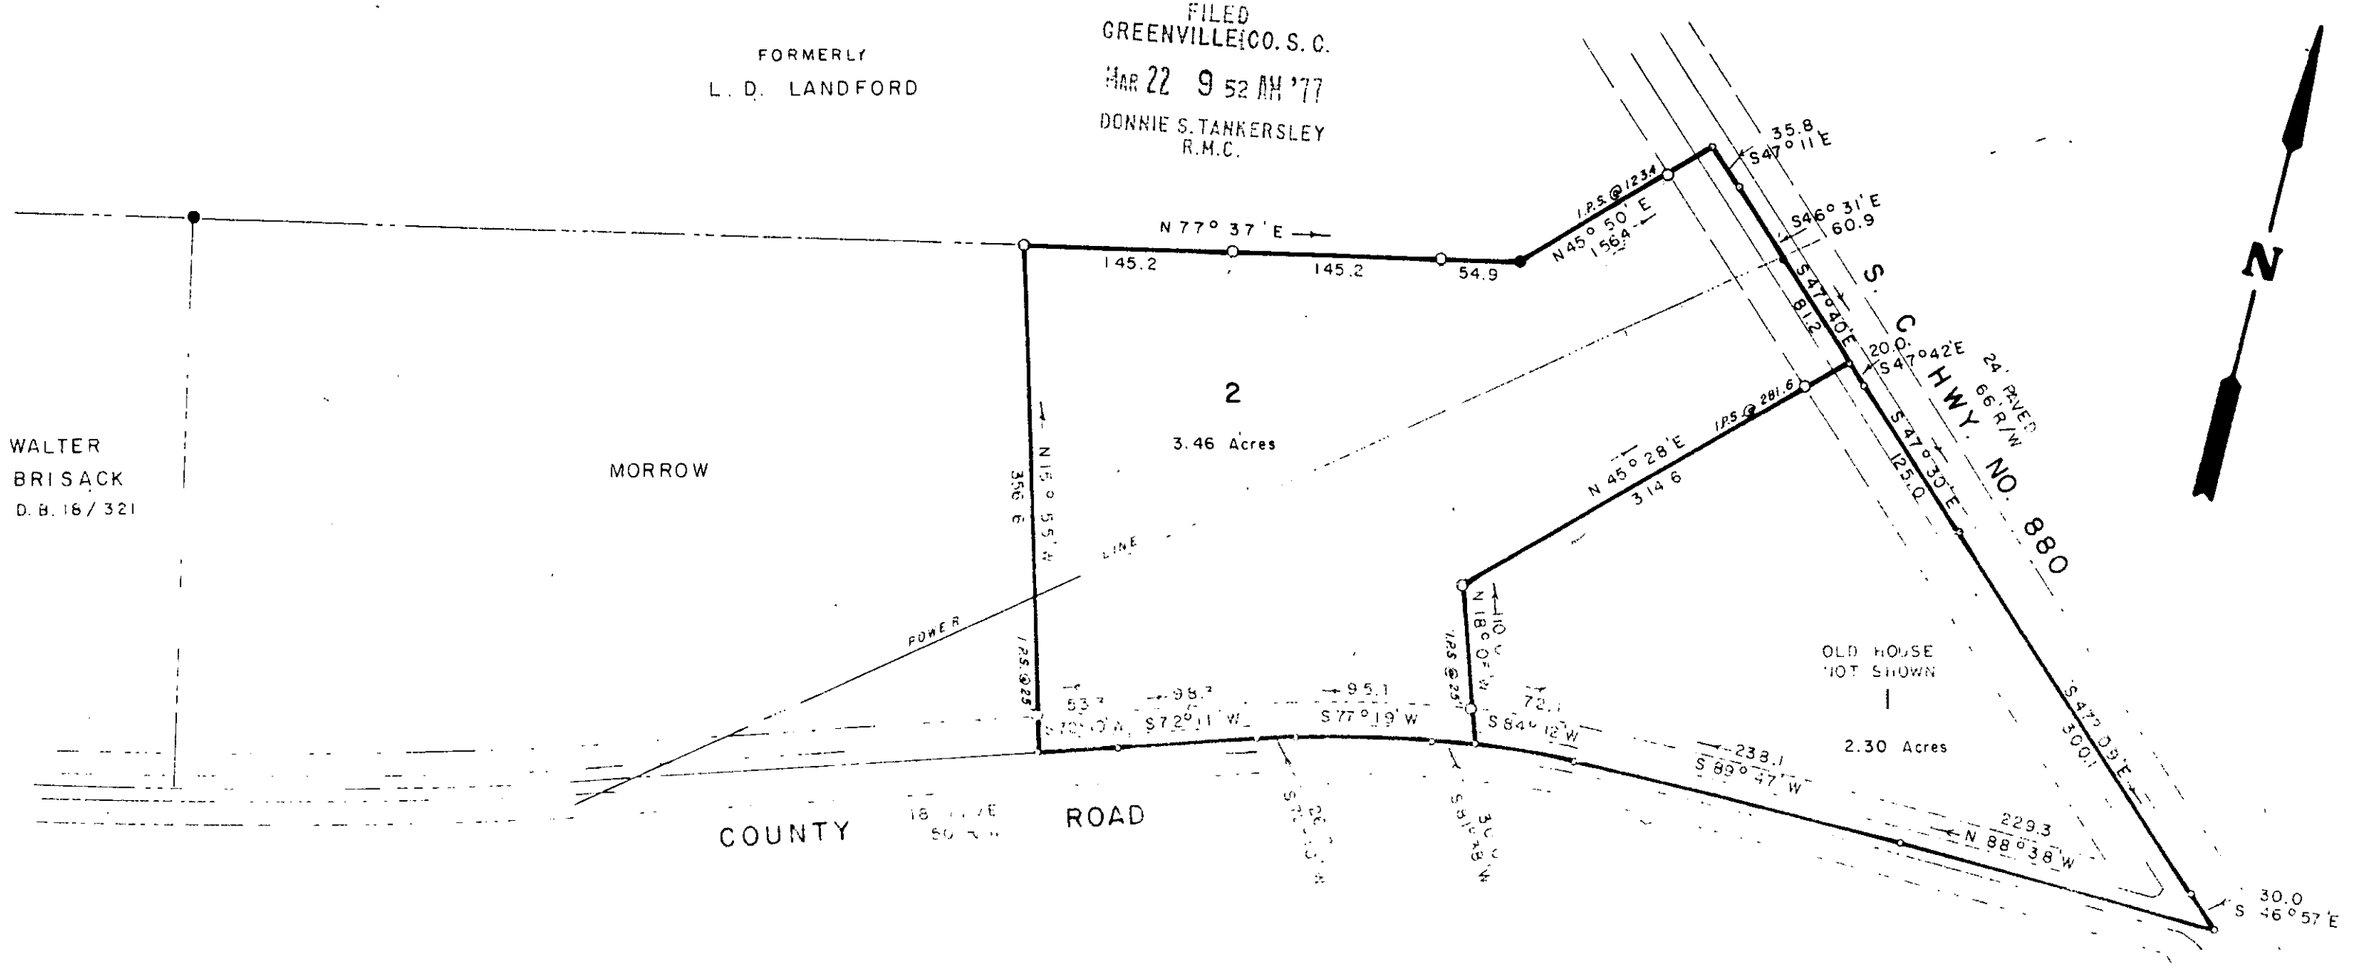

NOTES:

BEING A PORTION OF PROPERTY AS SHOWN ON A PLAT FOR OMA C. MORROW BY W. P. MORROW, DATED 6 - 15 - 1953, & RECORDED IN P. B. FF / 108.

- ● INDICATES IRON PIN FOUND.
- ○ INDICATES IRON PIN SET.
- ◦ INDICATES NAIL & CAP SET.
- • INDICATES NAIL & CAP FOUND.

ALL AREAS SUBJ. TO ROAD R/W.

24989

SY-72

MAR 22 '77

SURVEY FOR

T. HAYNES MORROW

APPROX. 2 MILES SOUTH OF GOWENSVILLE

GREENVILLE COUNTY, SOUTH CAROLINA

SCALE: 1" = 100' 16 MARCH 1977

NEIL R. PHILLIPS, SURVEYOR

420 AMMONS ROAD
SPARTANBURG, S. C.

SOUTH CAROLINA REGISTERED LAND SURVEYOR NO 2903 NEIL R PHILLIPS

MICROFILMED

5 4 6 MAR 22 C 2.00 M4

Cooler - Lee