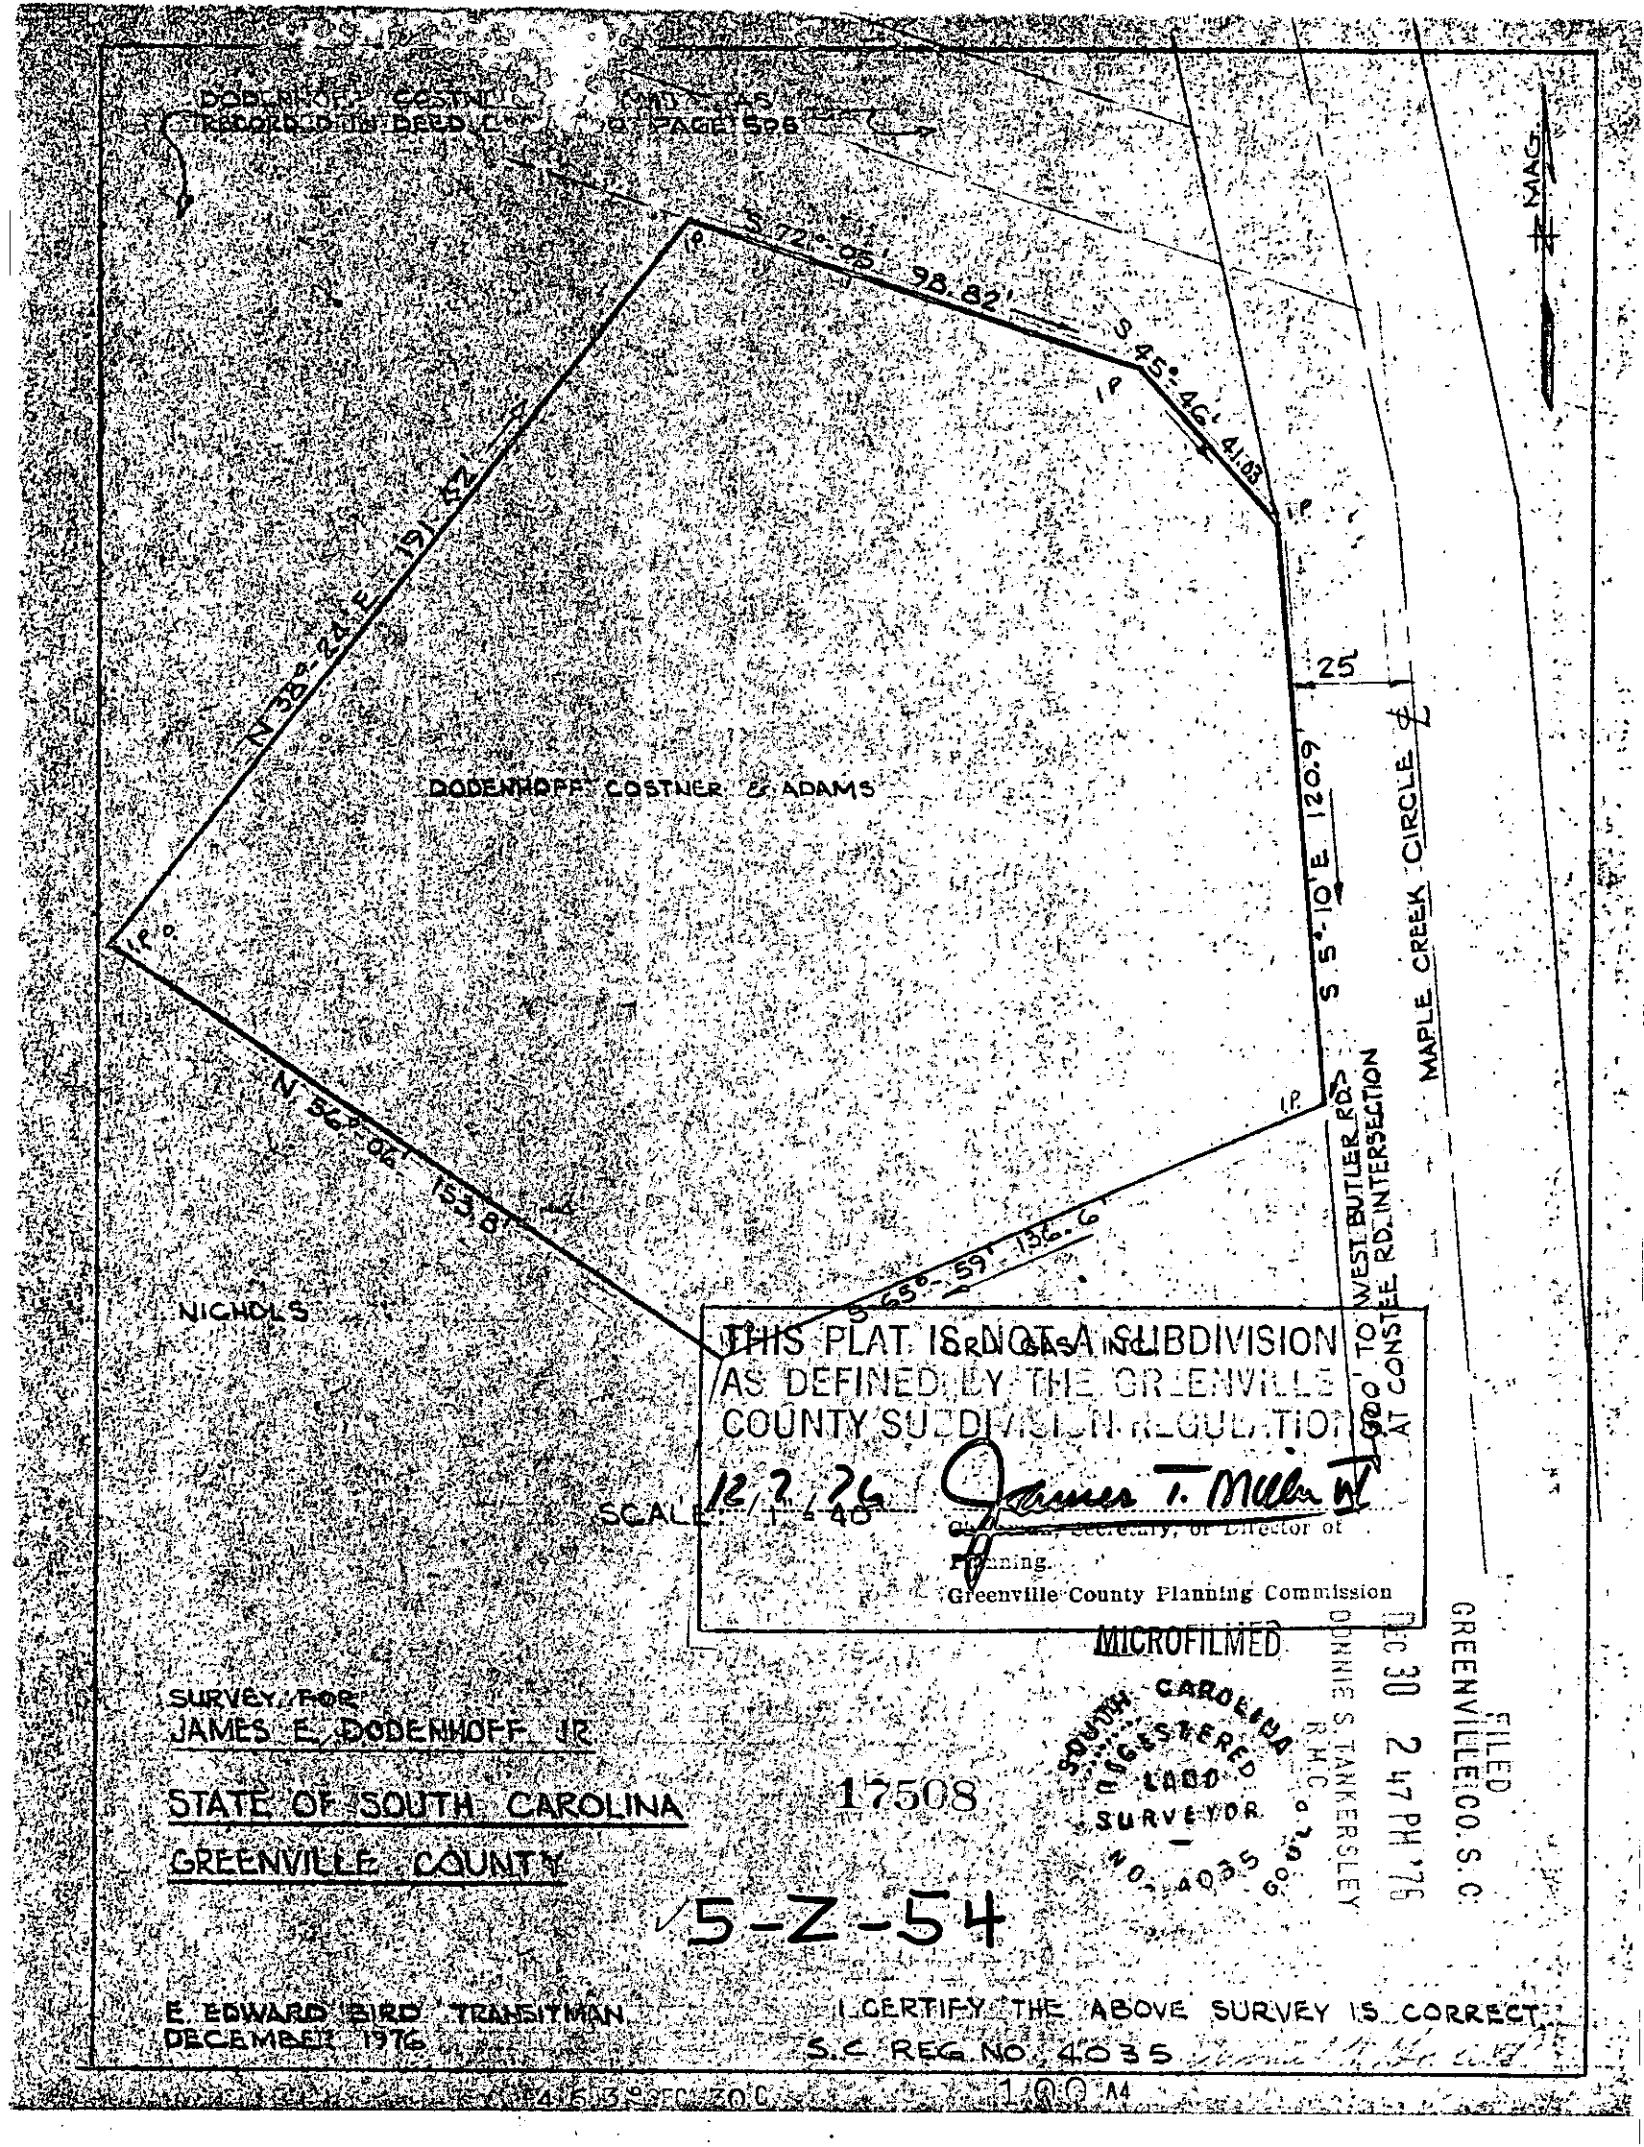
DODENHOFF COSTNER & ADAMS
RECORDED IN DEED BOOK 746 PAGE 596
S 72°-05' 98.82'
S 45°-46' 41.03'
N 38°-24'E 191.82'
S 5°-10'E 120.9'
25
MAPLE CREEK CIRCLE
600' TO WEST BUTLER RD AT CONSTEE RD INTERSECTION
N 56°-04' 153.8'
S 65°-59' 136.6'
NICHOLS
MAG.
THIS PLAT IS NOT A SUBDIVISION AS DEFINED BY THE GREENVILLE COUNTY SUBDIVISION REGULATIONS
12/7/76
Secretary, or Director of Planning.
Greenville County Planning Commission
SCALE: 1" = 40'
MICROFILMED
SURVEY FOR
JAMES E. DODENHOFF JR
STATE OF SOUTH CAROLINA
GREENVILLE COUNTY
17508
5-Z-54
E. EDWARD BIRD TRANSITMAN
DECEMBER 1976
I CERTIFY THE ABOVE SURVEY IS CORRECT
S.C. REG. NO. 4035
SOUTH CAROLINA REGISTERED LAND SURVEYOR NO. 4035
RONNIE S. TANKERSLEY R.L.S.
FILED GREENVILLE CO. S. C.
DEC 30 2 47 PM '76