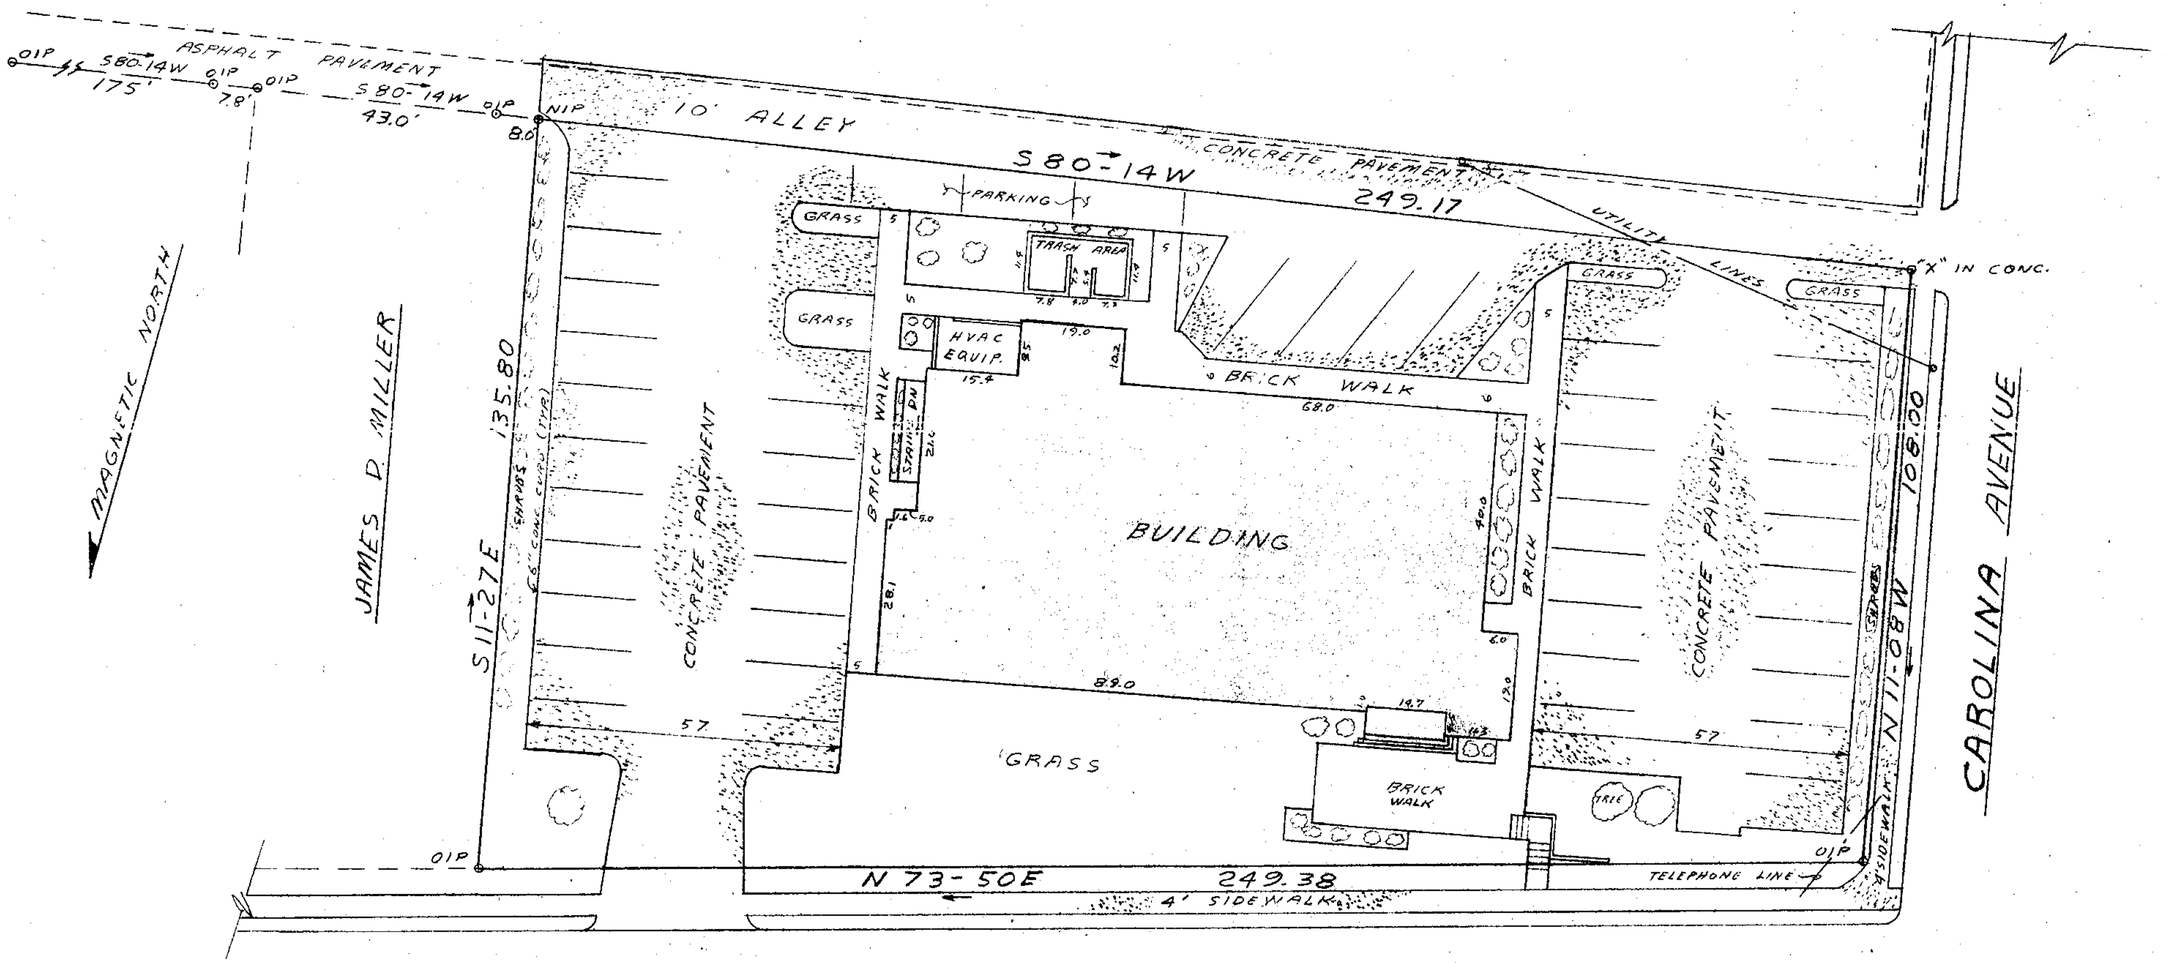

FILED
GREENVILLE CO. S. C.
JUN 21 12 26 PM '77
DONNIE S. TANKERSLEY
R.H.C.

Beginning at an I.P. at the southeast corner of East North Street and Carolina Avenue, thence running N. 73-50 E., 249.38 feet to an I.P., thence S. 11-27 E., 135.8 feet to an I.P. at edge of 10 foot alley, thence with said alley S. 80-14 W., 249.17 feet to an X in concrete at edge of Carolina Avenue, running thence with Carolina Avenue N. 11-08 W., 108.0 feet to the point of beginning.

THIS PROPERTY DOES NOT LIE IN A MAJOR FLOOD PLAIN

35381

3.00 M4

6-C-27

JUN 21 '77

STATE OF SOUTH CAROLINA
GREENVILLE COUNTY

SCALE: 1" = 20'	APPROVED BY: JRA	DRAWN BY JAF
DATE: 6-21-77		REVISED

PROPERTY OF
ONE THOUSAND EAST NORTH
A GENERAL PARTNERSHIP

FREELAND & ASSOC. - GREENVILLE, S.C.

DRAWING NUMBER 77-1626