FILED
GREENVILLE CO. S. C.
JUL 19 10 32 AM '77
DONNIE S. TANKERSLEY
R.M.C.

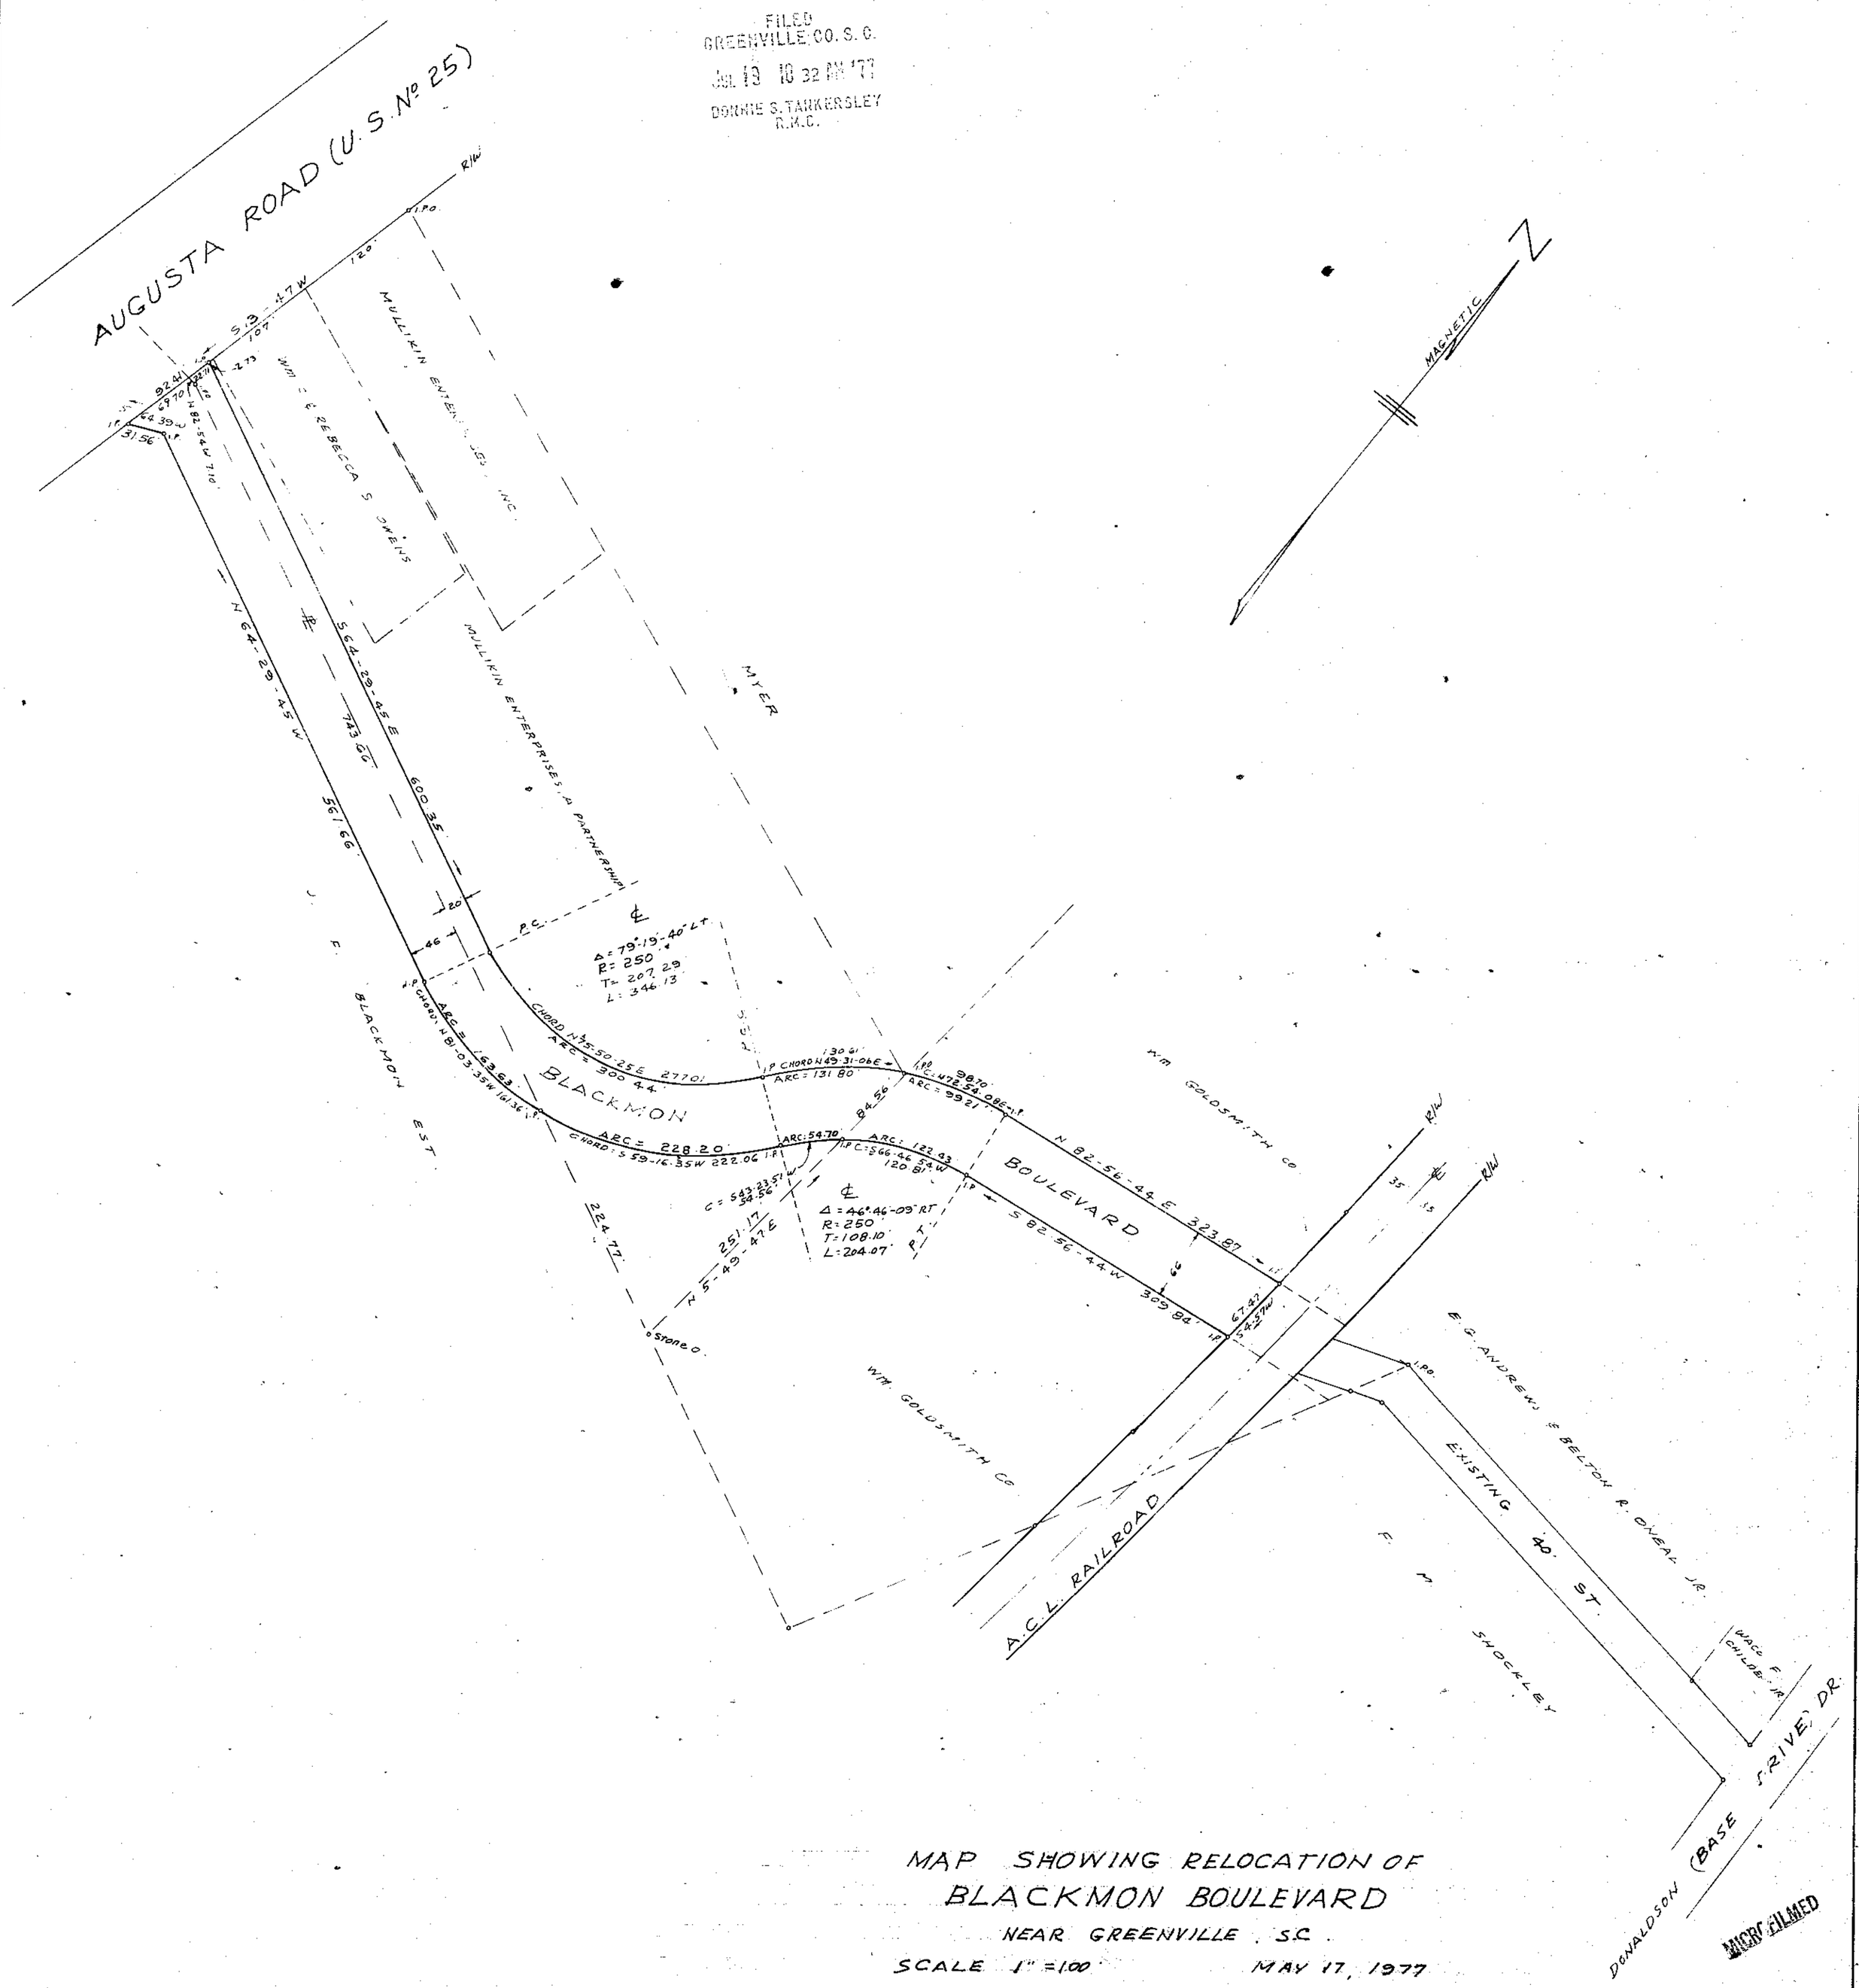

MAP SHOWING RELOCATION OF
BLACKMON BOULEVARD
NEAR GREENVILLE, S.C.
SCALE 1" = 100' MAY 17, 1977

MICROFILMED

2008 6C-34

JUL 19 1977

SOUTH CAROLINA REGISTERED No. 1347 LAND SURVEYOR CLARK OLIN RIDDLE

NOTE: THIS PLAT SHOWS THE RELOCATION OF THAT PORTION OF BLACKMON BOULEVARD WEST OF A.C.L. RAILROAD. ORIGINAL STREET SHOWN ON PLAT RECORDED IN PLAT BOOK EE AT PAGE 598.

C. O. Riddle - Reg. L.S. 1347 - Greenville, S.C.