Book ____ Page ____

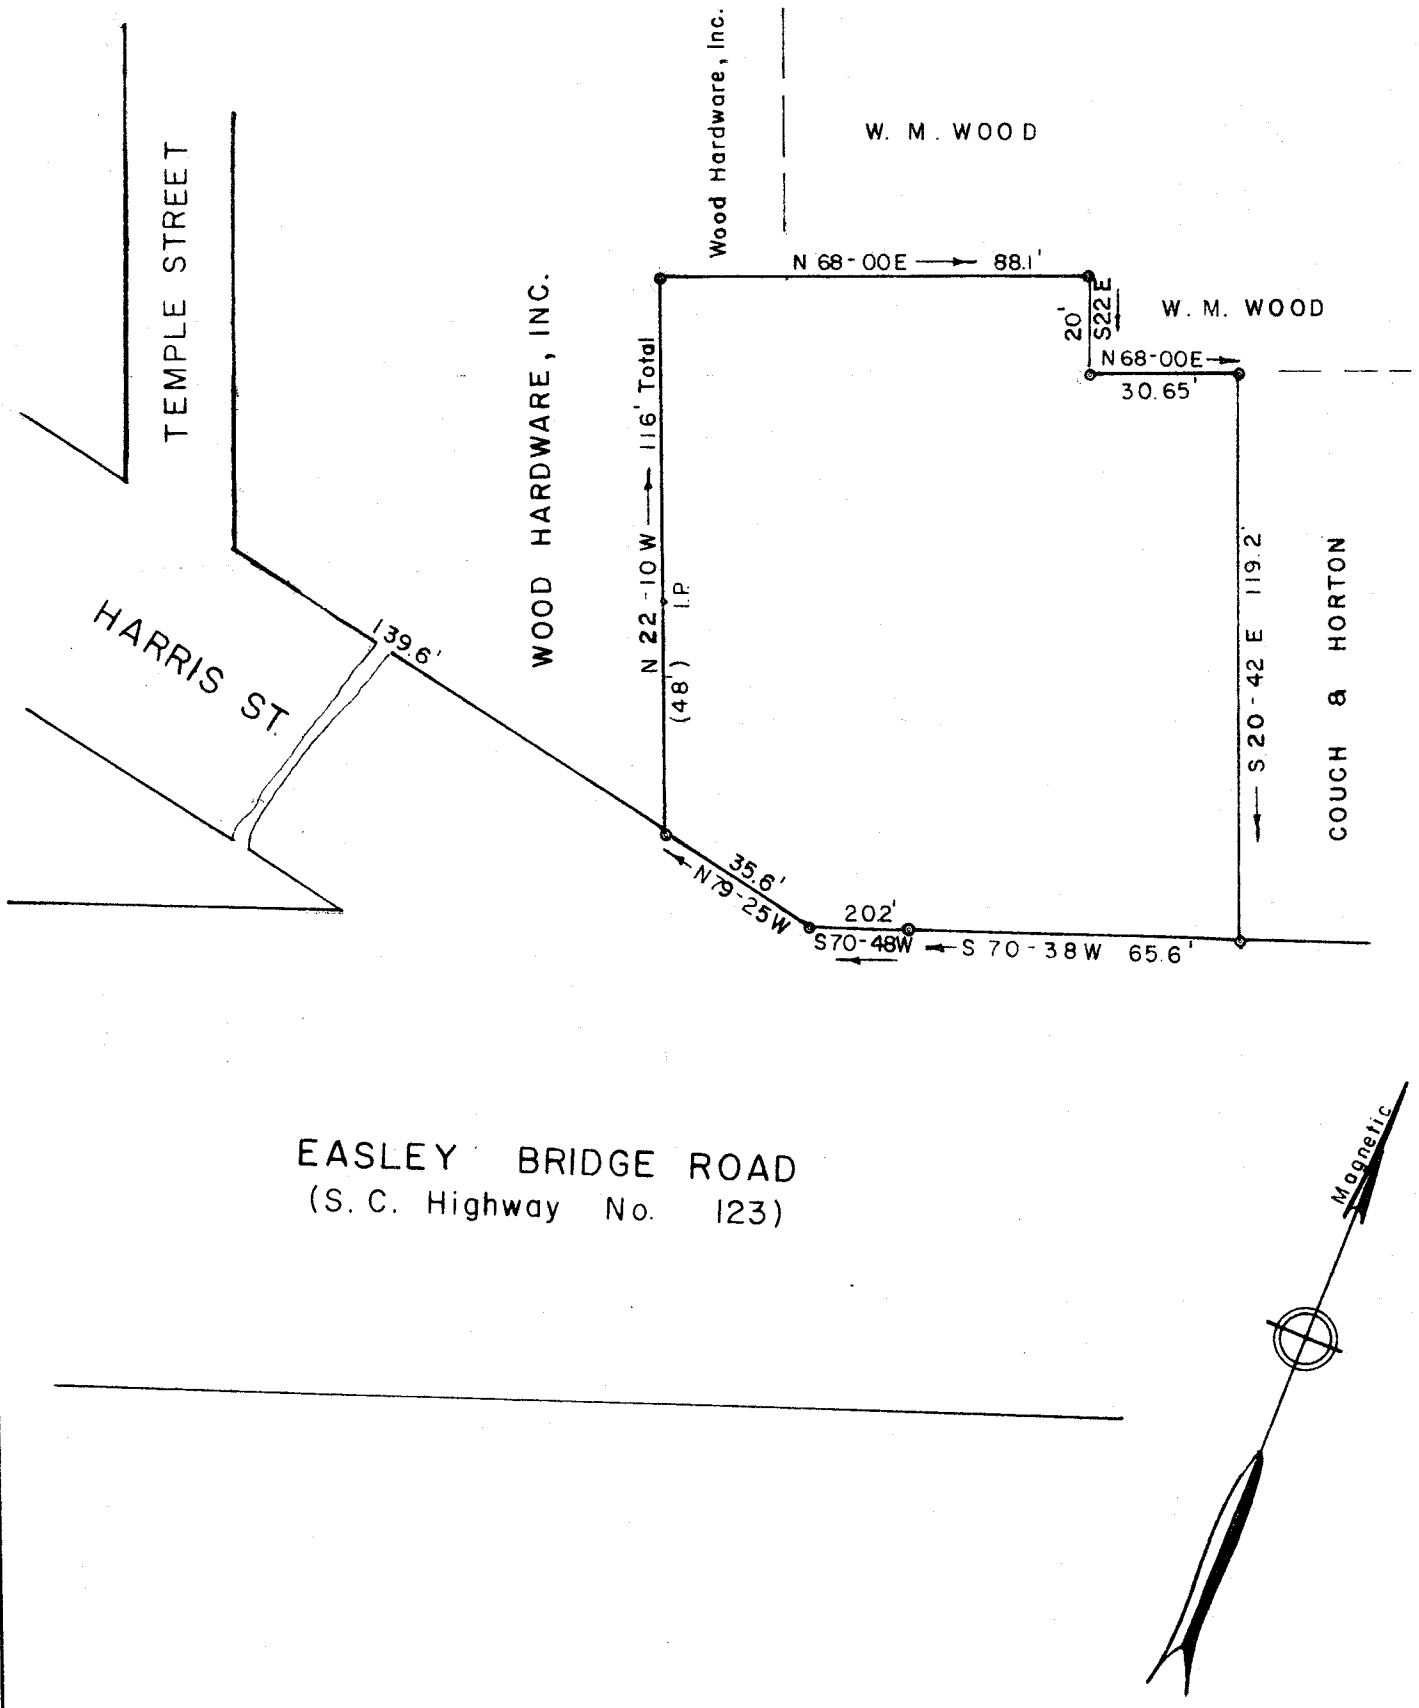

PROPERTY OF

J. CLEO ROPER

GREENVILLE CO., S. C.

Scale 1" = 40' March, 1975

DALTON & NEVES CO., ENGINEERS

121 MANLY STREET

GREENVILLE, S. C.

FILED
GREENVILLE CO. S. C.
NOV 9 2 02 PM '77
DONNIE S. TANKERSLEY
R.M.C.

STATE OF SOUTH CAROLINA
REGISTERED
ENGINEERS
AND
LAND SURVEYORS

V6-J-20

NOV 9'77

14644

1 4 12 NOV 9E

2.00 A1 MICROFILMED

Area 0.348 Acres
Iron Pins at all Corners
S.C. Reg. No. 916
F.B. 319

Barnes Lewis - James L Lewis