FILED
GREENVILLE CO. S. C.
APR 3 4 54 PM '78
DONNIE S. TANKERSLEY
R.M.C.

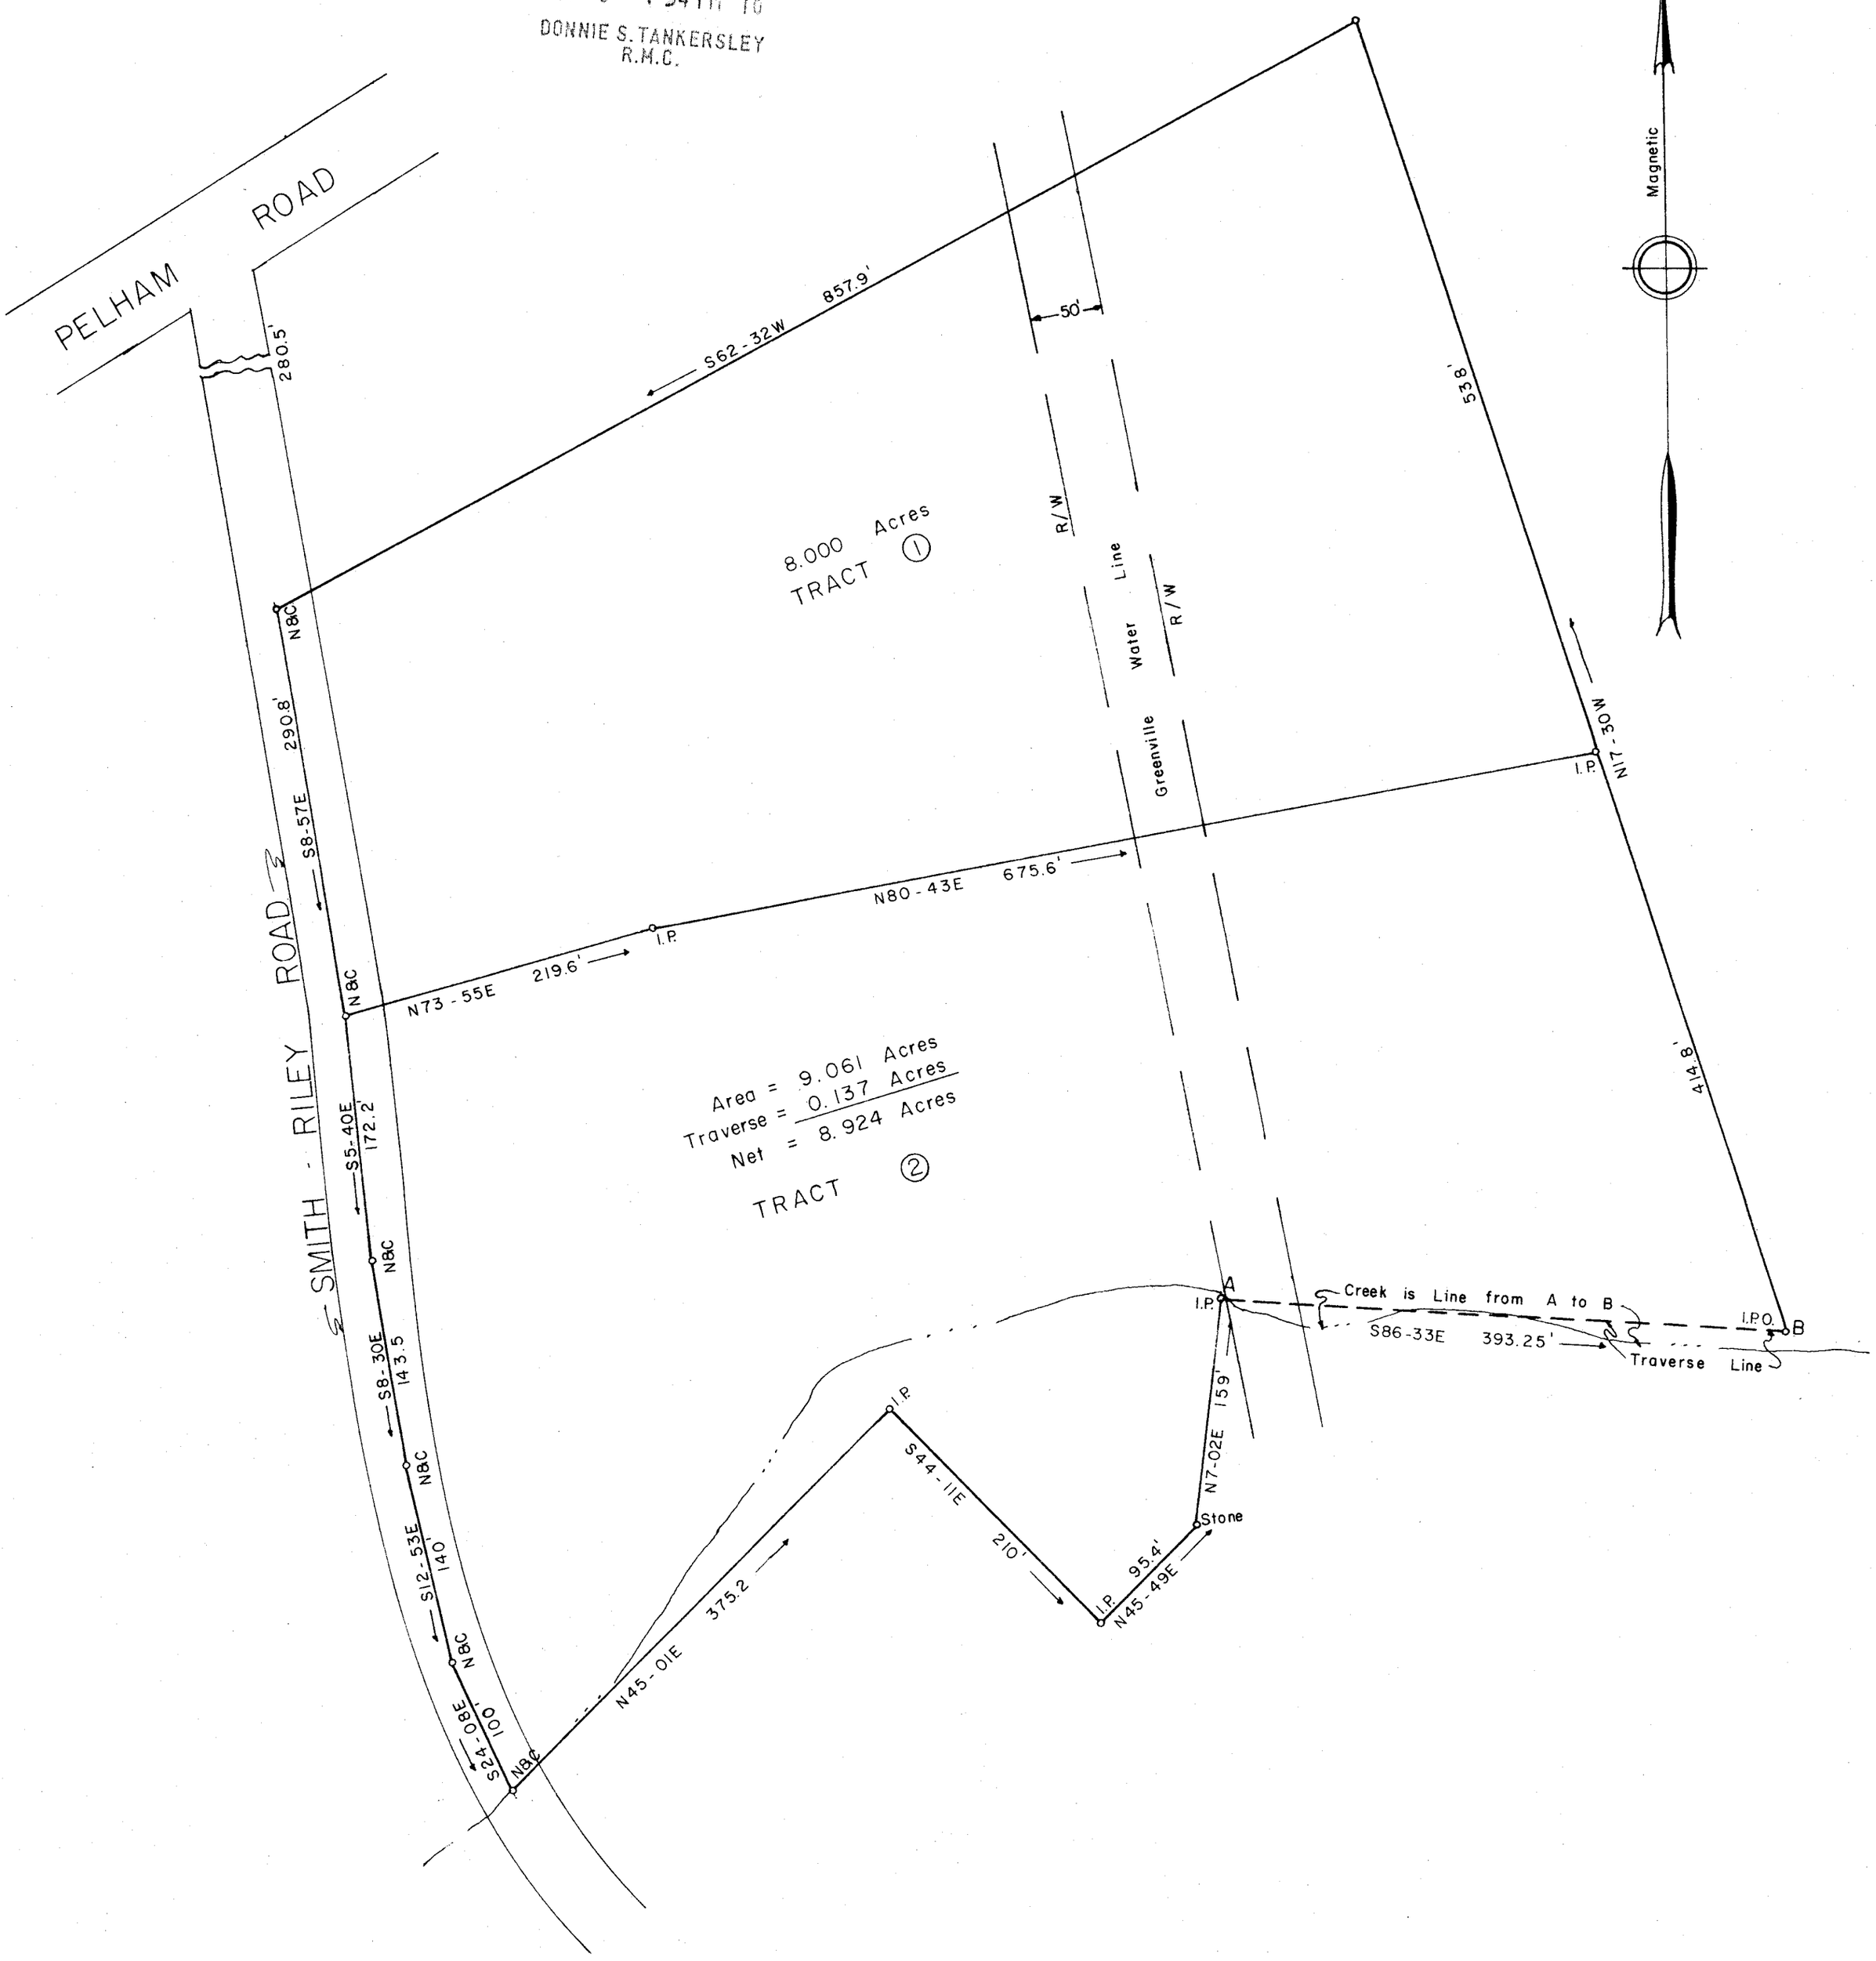

PROPERTY OF

WAYNE B. SMITH
WILLIAM SLOAN SMITH

GREENVILLE CO., S. C.

Scale 1" = 100' March, 1978

DALTON & NEVES CO., ENGINEERS
121 MANLY STREET
GREENVILLE, S. C.

29191

✓6 M-34

APR 3 1978

SOUTH CAROLINA REG. PROF. ENG. & LAND SURVEYOR 6266 WILLIAM B. FANT

William B. Fant
S.C. Reg. No. 6266
F.B. 430, 427

Sanitary Sewer Easement along Creek not Located in Field

Areas Inclusive of Water & Sewer Rights-of-Way

MICROFILMED

GCTC — 1 AP 4 78 — 020

3.00CI