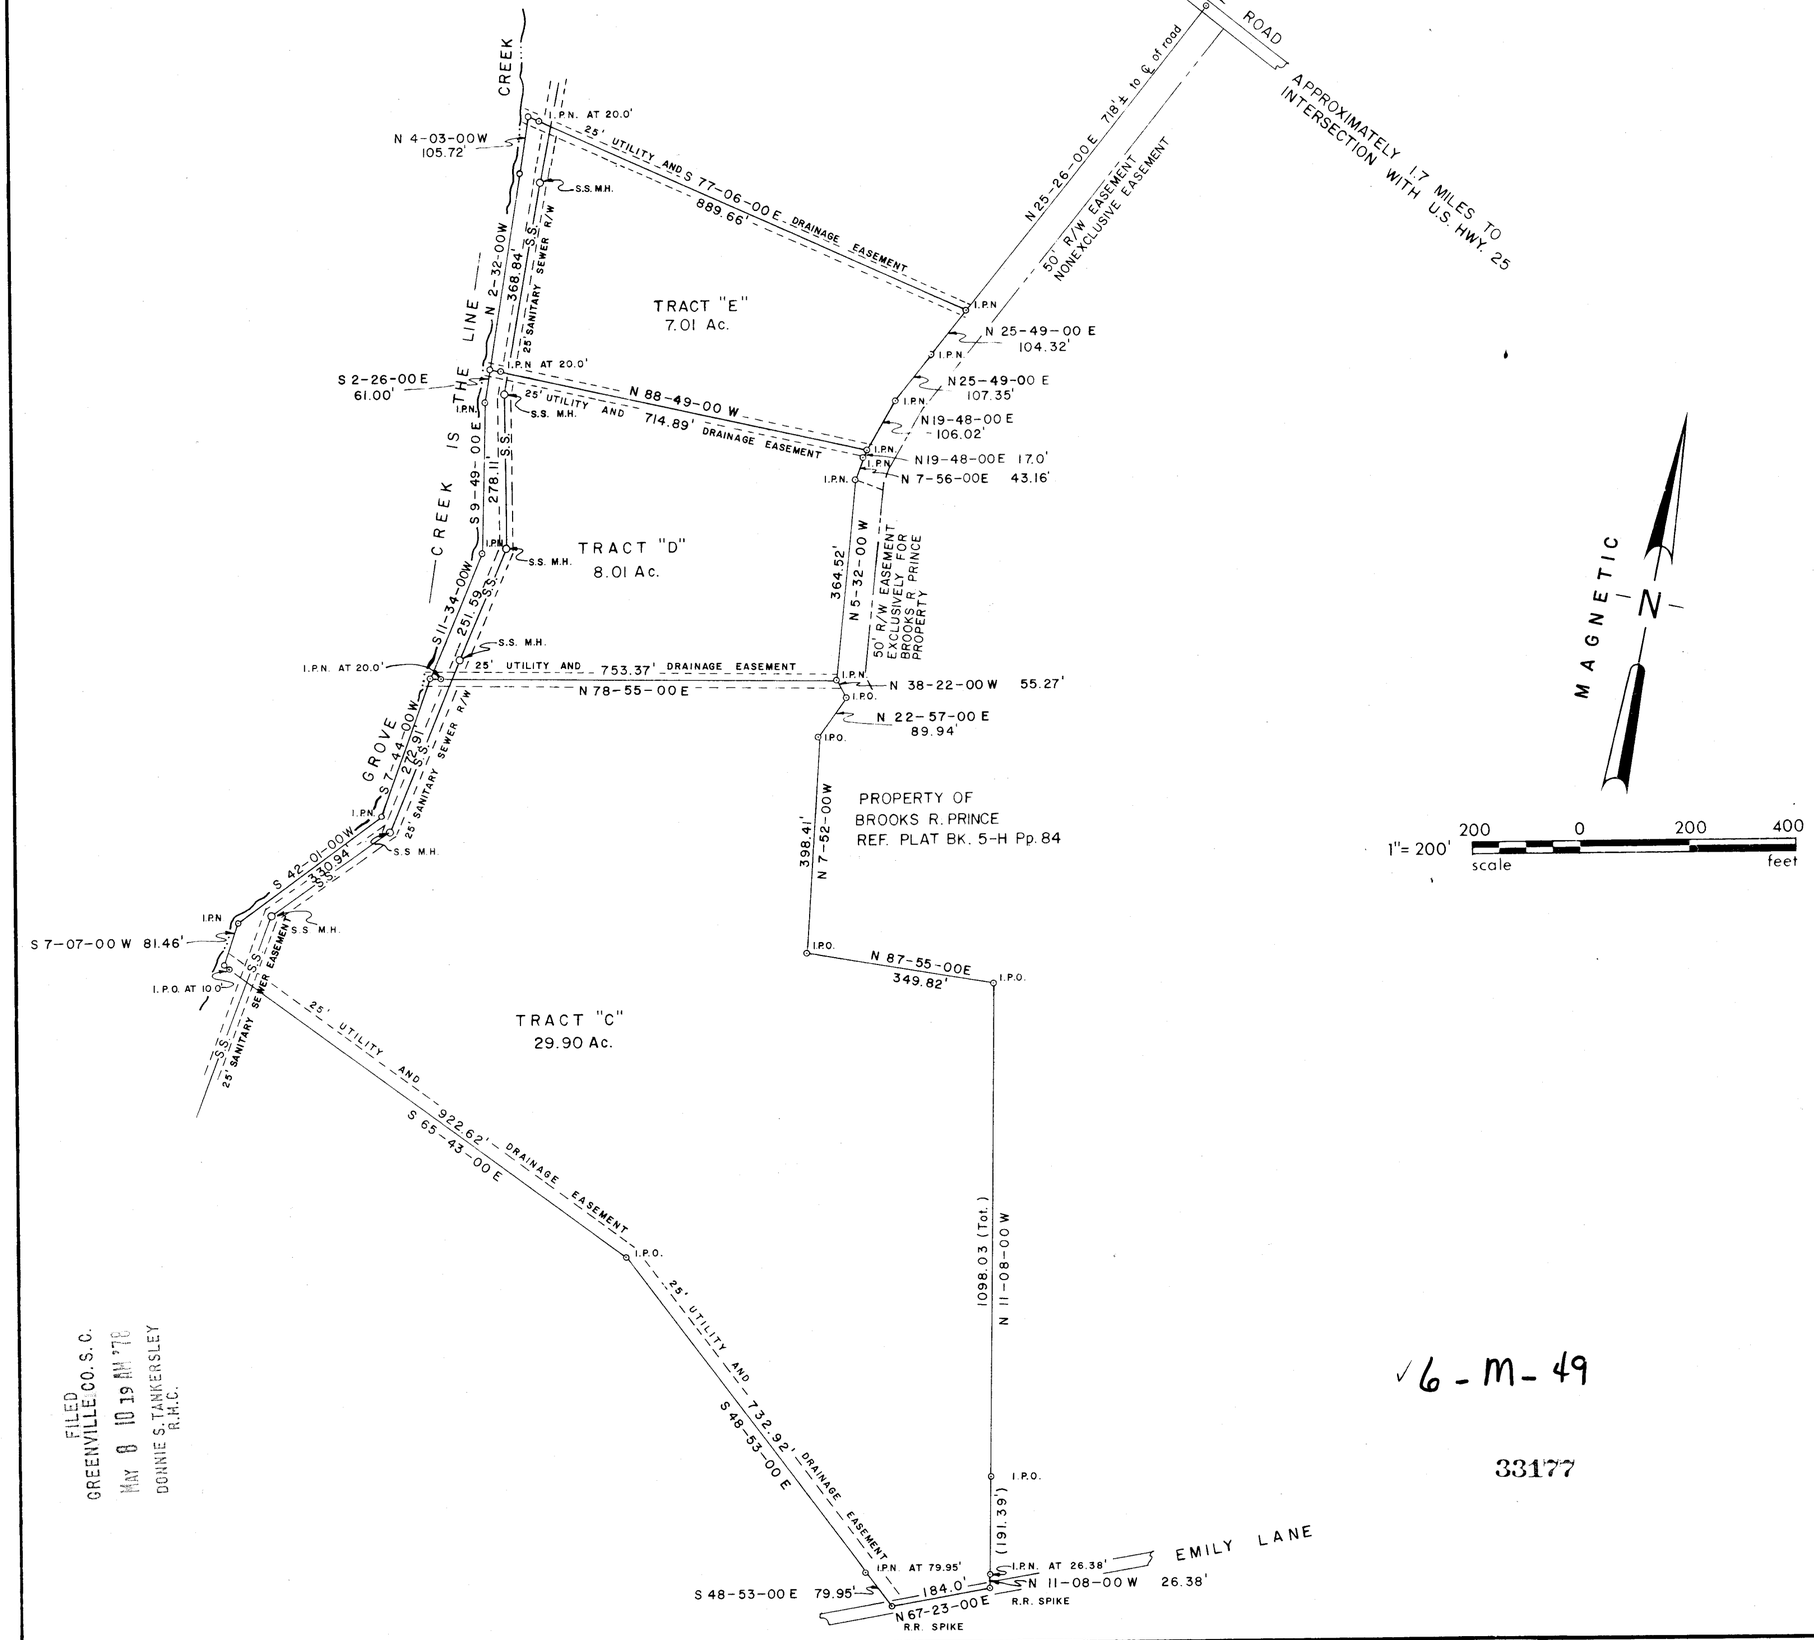

MAGNETIC N

1"= 200'

200 0 200 400

scale feet

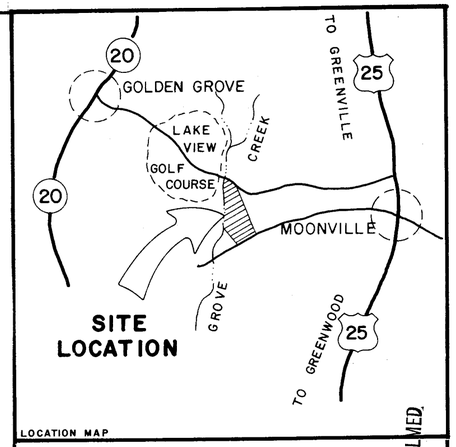

LOCATION MAP

MICROFILMED

STATE OF SOUTH CAROLINA REGISTERED No. 6581 LAND SURVEYOR W. C. LINDSEY, JR.

16 MAR 78

REV.	DATE	BY	DESCRIPTION

REVISIONS

PROPERTY PLAT OF

BEECHWOOD FARMS

GREENVILLE CO. SOUTH CAROLINA

TITLE BLOCK

WNS	TDL	RHF	7 MAR 78	1" = 200'
DRAWN	DESIGN	CHECK	DATE	SCALE

III		78005
FILE		JOB NO.

ARBOR ENGINEERING

FILED
GREENVILLE CO. S. C.
MAY 8 10 19 AM '78
DONNIE S. TANKERSLEY
R.H.C.

✓6-M-49

33177

GCTO -----2 MY 8 78 1568 3.00CI