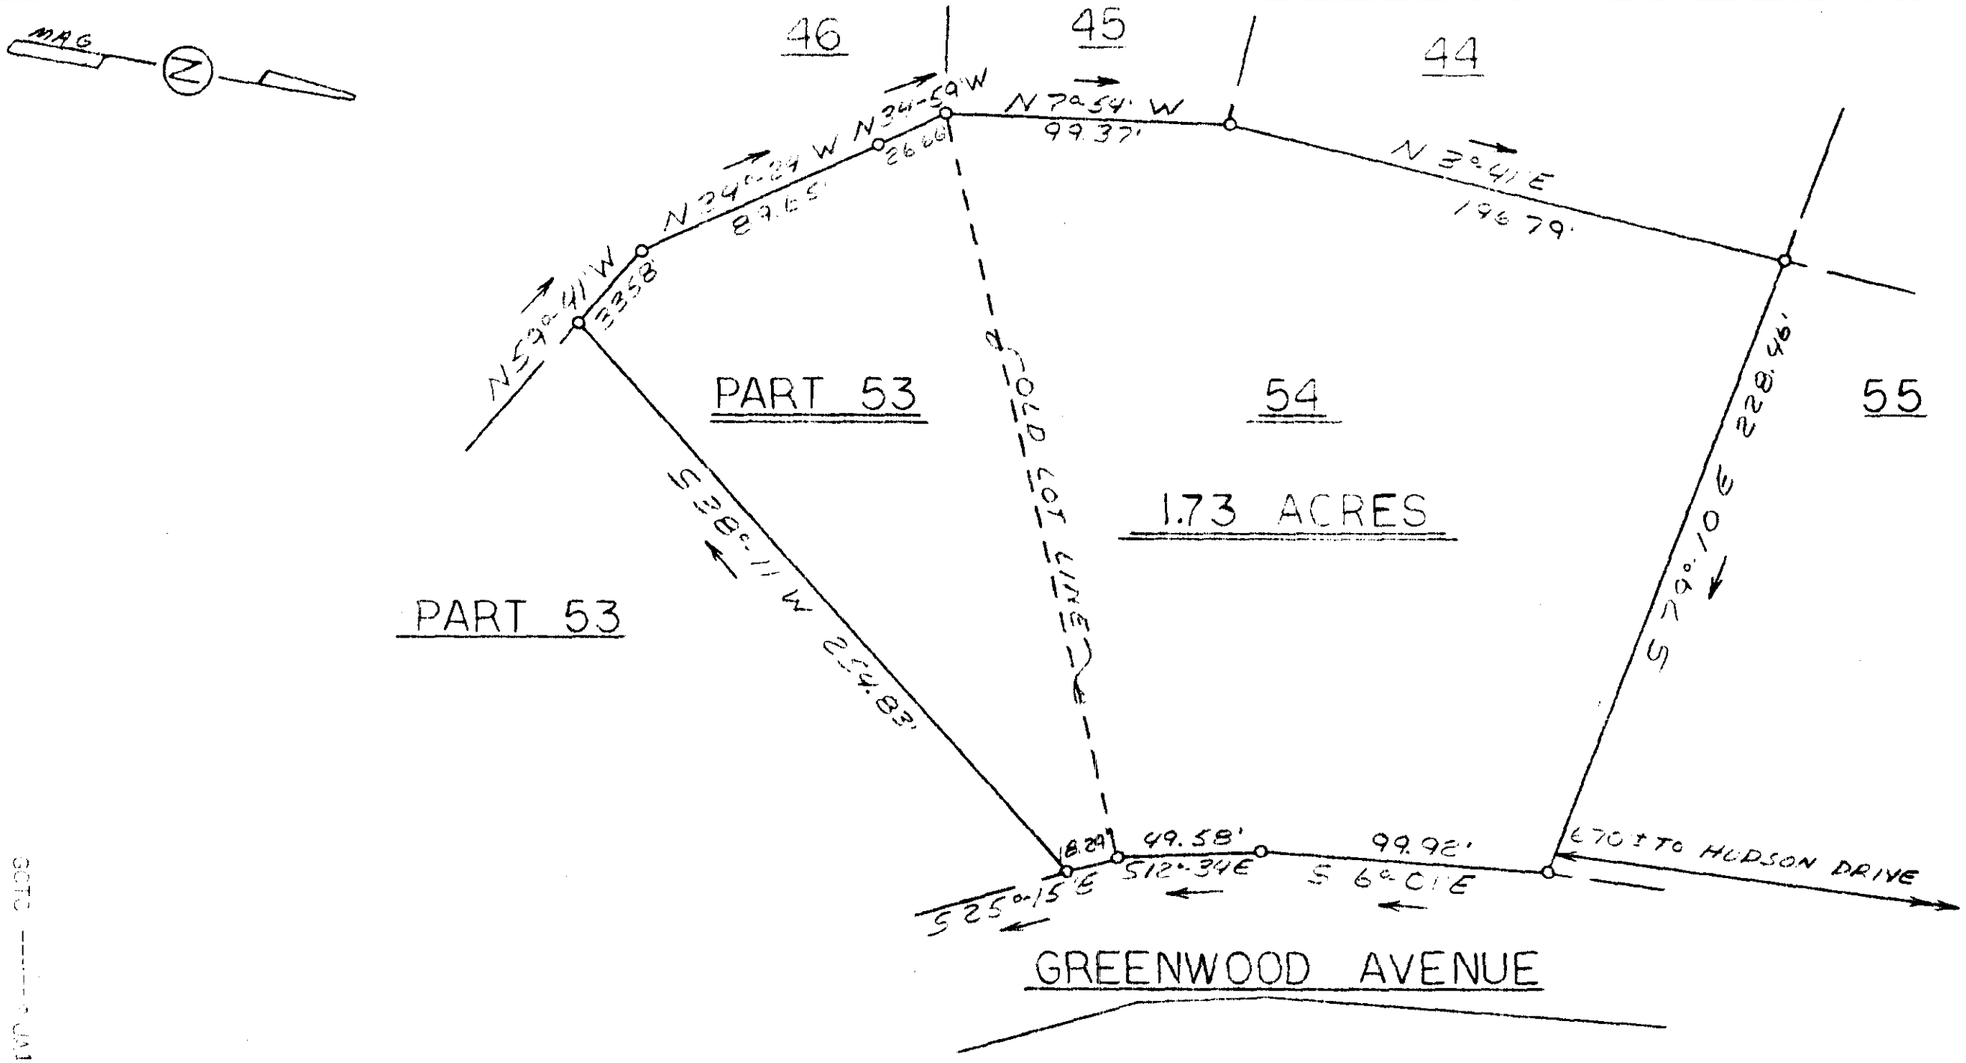

20645

6-11-80

IRON PINS AT A.

FILED
GREENVILLE CO. S. C.
JAN 11 4 08 PM '79
BONNIE S. TANKERSLEY
R.M.C.

SOUTH CAROLINA REGISTERED LAND SURVEYOR NO. 4781 JAMES RALPH FREELAND

SEAL

STATE OF SOUTH CAROLINA
GREENVILLE COUNTY

HUDSON ACRES
LOT 54 & PT. 53
PROPERTY OF
WILLIAM E. DUNCAN
&
DONNA C. DUNCAN

FREELAND & ASSOCIATES
Engineers • Land Surveyors
GREENVILLE S. C.

SURVEY	D.G.
DRAWN	M.G.
CHECK	
SCALE	1"=50'
DATE	12-14-78
DWG. NO	78-

SCTC ------ JAN 11 '79 1:76
10.00 2.00.01