NOTES:

FILED
GREENVILLE CO. S. C.
SEP 11 4 13 PM '78
DONNIE S. TANKERSLEY
R.M.C.

MICROFILMED

LEGAL DESCRIPTION

All that tract or parcel of land lying and being in Greenville County, South Carolina and being more particularly described as follows: Beginning at a point on the south right-of-way of Mauldin Road, said point being 40.00' west of the centerline of Cavalier Drive were said centerline extended. Thence easterly and southeasterly along the southern right-of-way of Mauldin Road the following courses: S71°30'E 100.0', S66°57'E 100.00', S62°25'E 75.0', S57°53'E 74.6', S55°24'E 50.0', S51°09'E 100.0', S46°04'E 100.0' and S40°16'E 100.0' to an iron pin corner on the south right-of-way of Mauldin Road and the property of now or formerly R. V. Chandler, Jr. Thence along property now or formerly of Chandler S28°00'W 750.0' to a point, thence S27°58'W 484.2' to an axle and property now or formerly of Samuel B. Gaines. Thence along property of now or formerly Gaines N75°12'W 244.6' to a point and property of the City of Greenville, South Carolina. Thence along the City of Greenville property N06°50'E 741.9 to an axle, thence, continue along City property N09°49'E 655.7' to an iron pin, thence continue along City property N58°15'E 50.9' to a point on the south right-of-way of Mauldin Road and the point of beginning. Said tract containing 15.18 acres.

This survey was made to be used by Southwestern Life Insurance Company for mortgage loan purposes and the above legal description is of the property surveyed.

Thurl M. Amick 4032
Surveyor's Signature S.C.Reg.No.

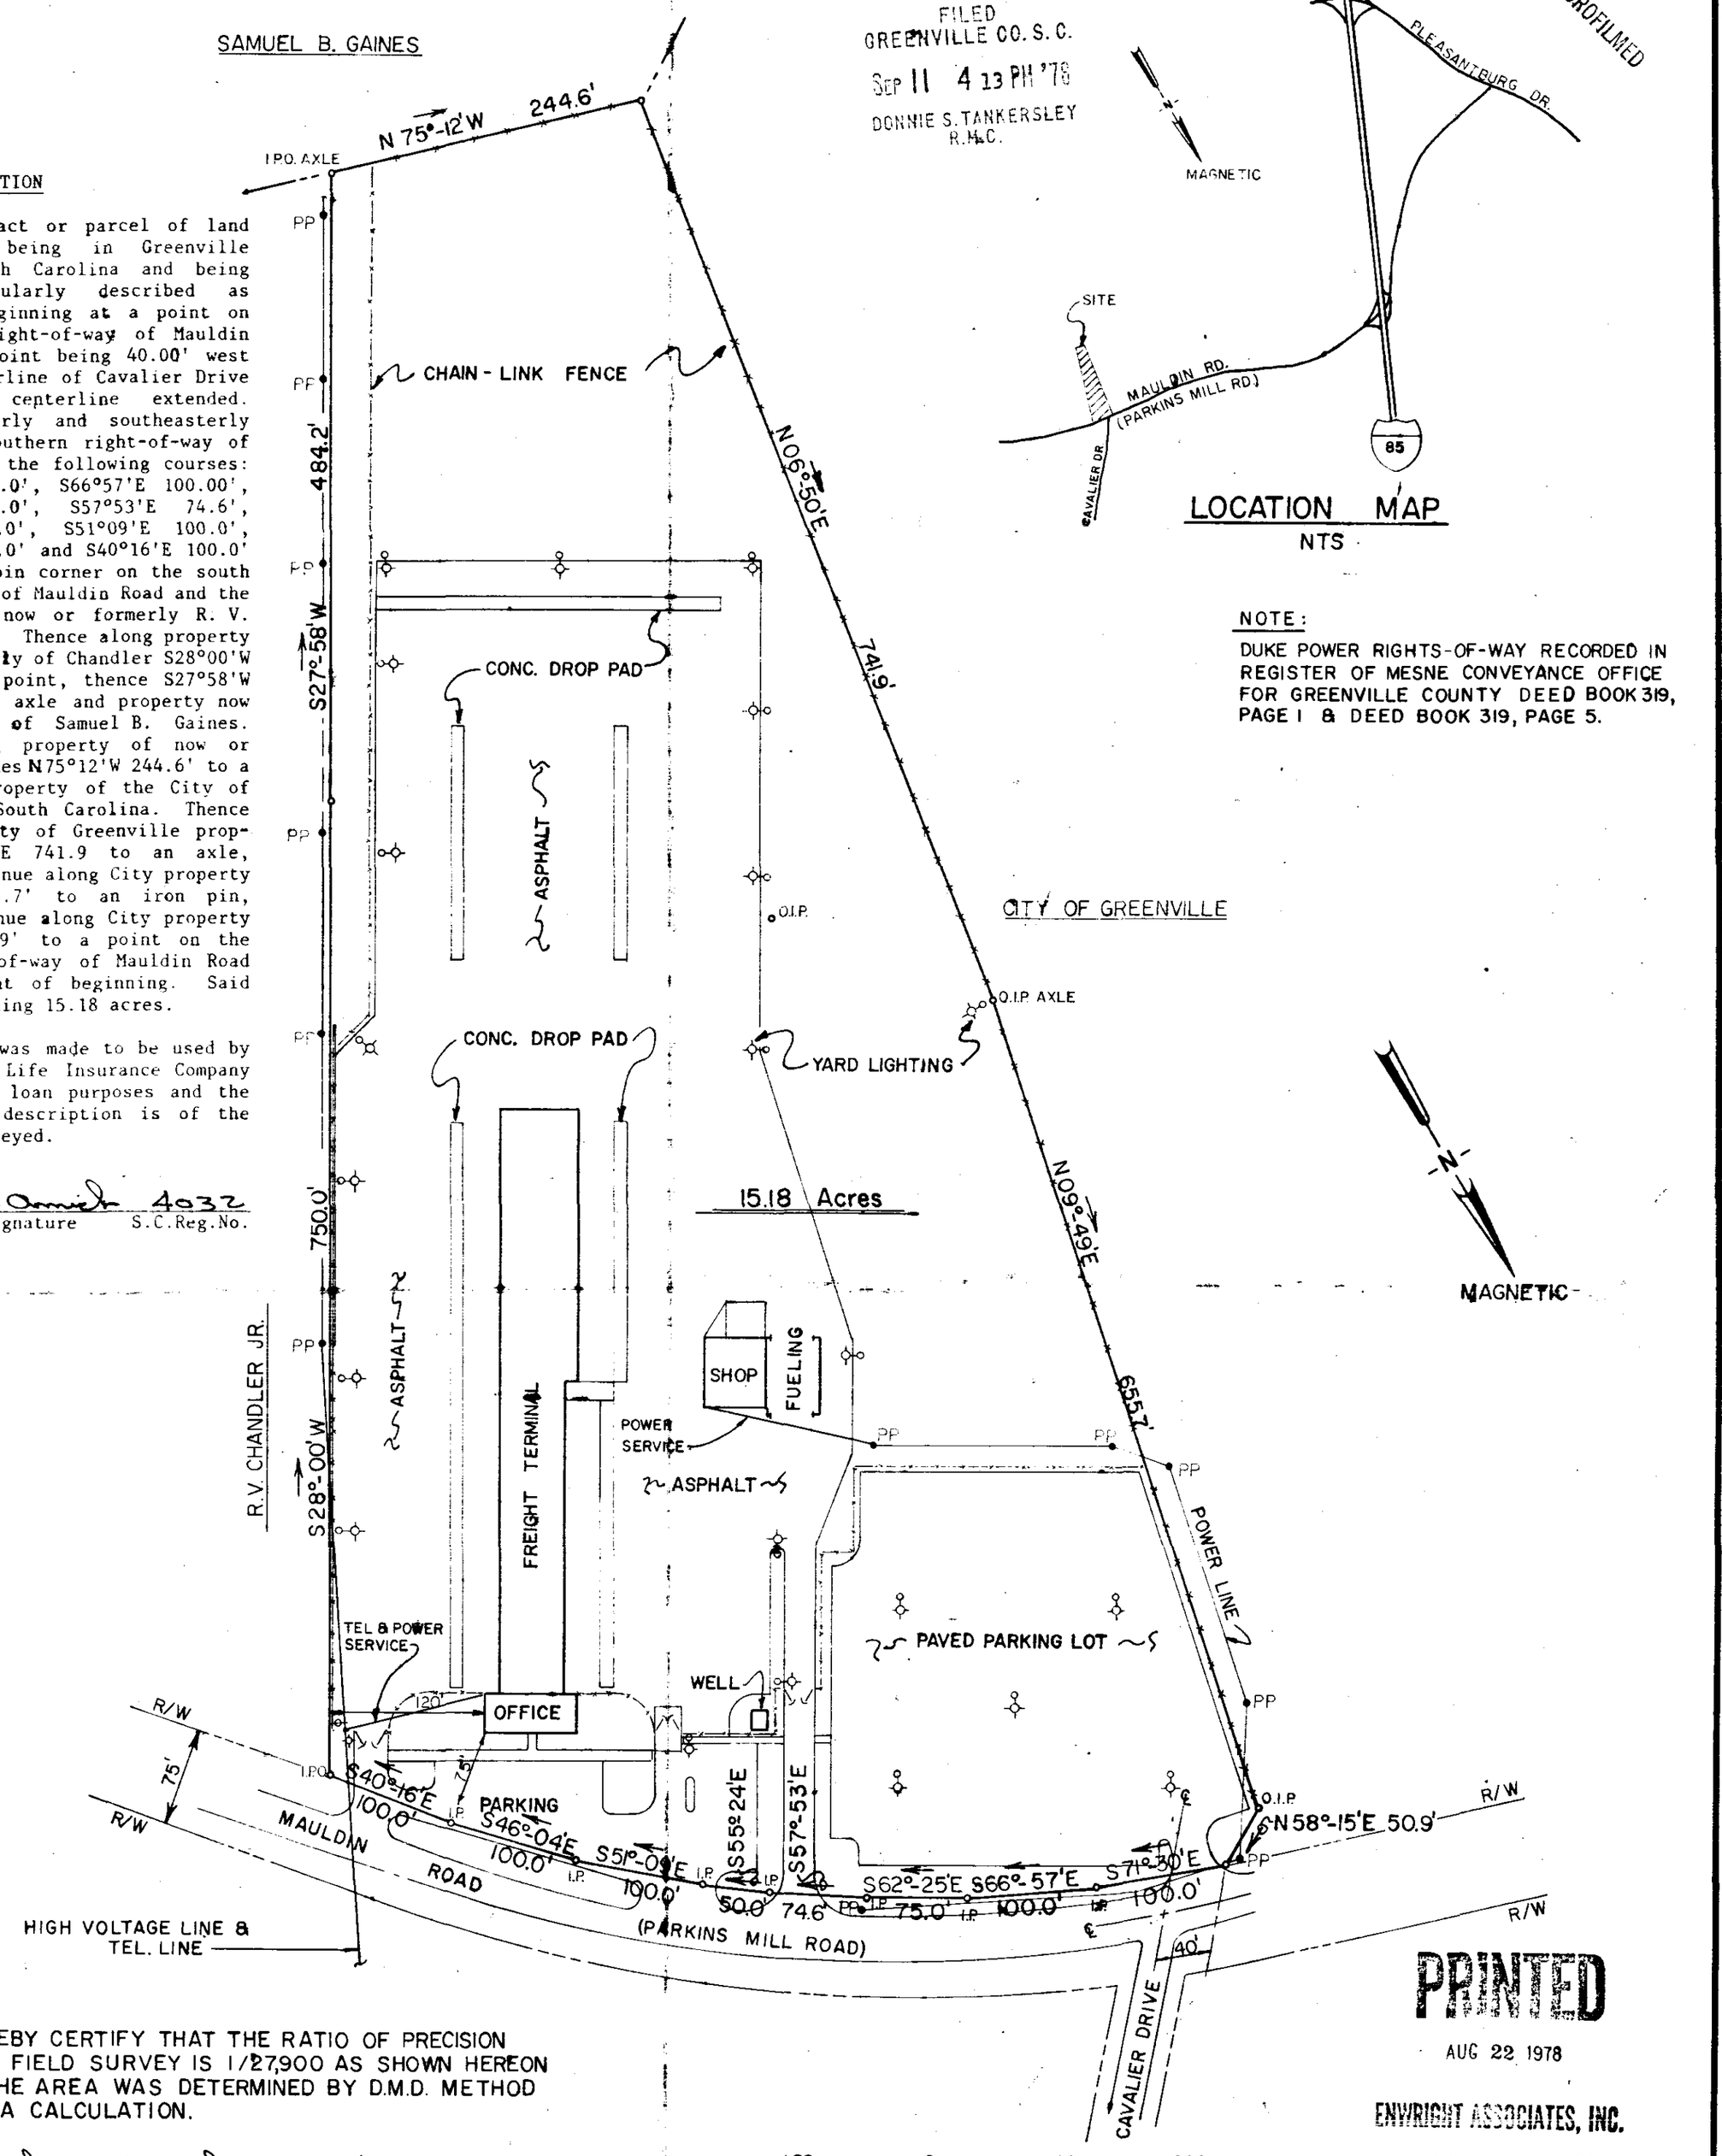

I HEREBY CERTIFY THAT THE RATIO OF PRECISION OF THE FIELD SURVEY IS 1/27,900 AS SHOWN HEREON AND THE AREA WAS DETERMINED BY D.M.D. METHOD OF AREA CALCULATION.

Thurl M. Amick 4032
SURVEYOR'S SIGNATURE S.C. REG. NO.

PRINTED
AUG 22 1978
ENWRIGHT ASSOCIATES, INC.

7974 SEP 11 1978
16-V-1

REV.	DATE	BY	DESCRIPTION	APP.
0	8-18-78	W.E.F.	ISSUED FOR REVIEW	

REVISION

SOUTH CAROLINA REGISTERED LAND SURVEYOR NO. 4032 THURL M. AMICK
SEAL

- PLAT FOR -

SOUTHEASTERN FREIGHT LINES

GREENVILLE COUNTY, SOUTH CAROLINA

enwright associates, inc.
engineers planners surveyors
GREENVILLE, SOUTH CAROLINA

DRAWN	DESIGN	CHECK	FILE	RETIRED
FEL	GWO	GWO		
DATE 8-18-78	SCALE 1"=100	DWG. NO. 78521- 1 OF 1		

ENGINEERING REPROGRAPHICS 84272 PC4-2 5-74

GCTC --- 1 SE11 78 945 3.00CI

©