MICROFILMED

FILED
GREENVILLE CO. S. C.
JUN 25 3 46 PM '79
DONNIE S. TANKERSLEY
R.M.C.

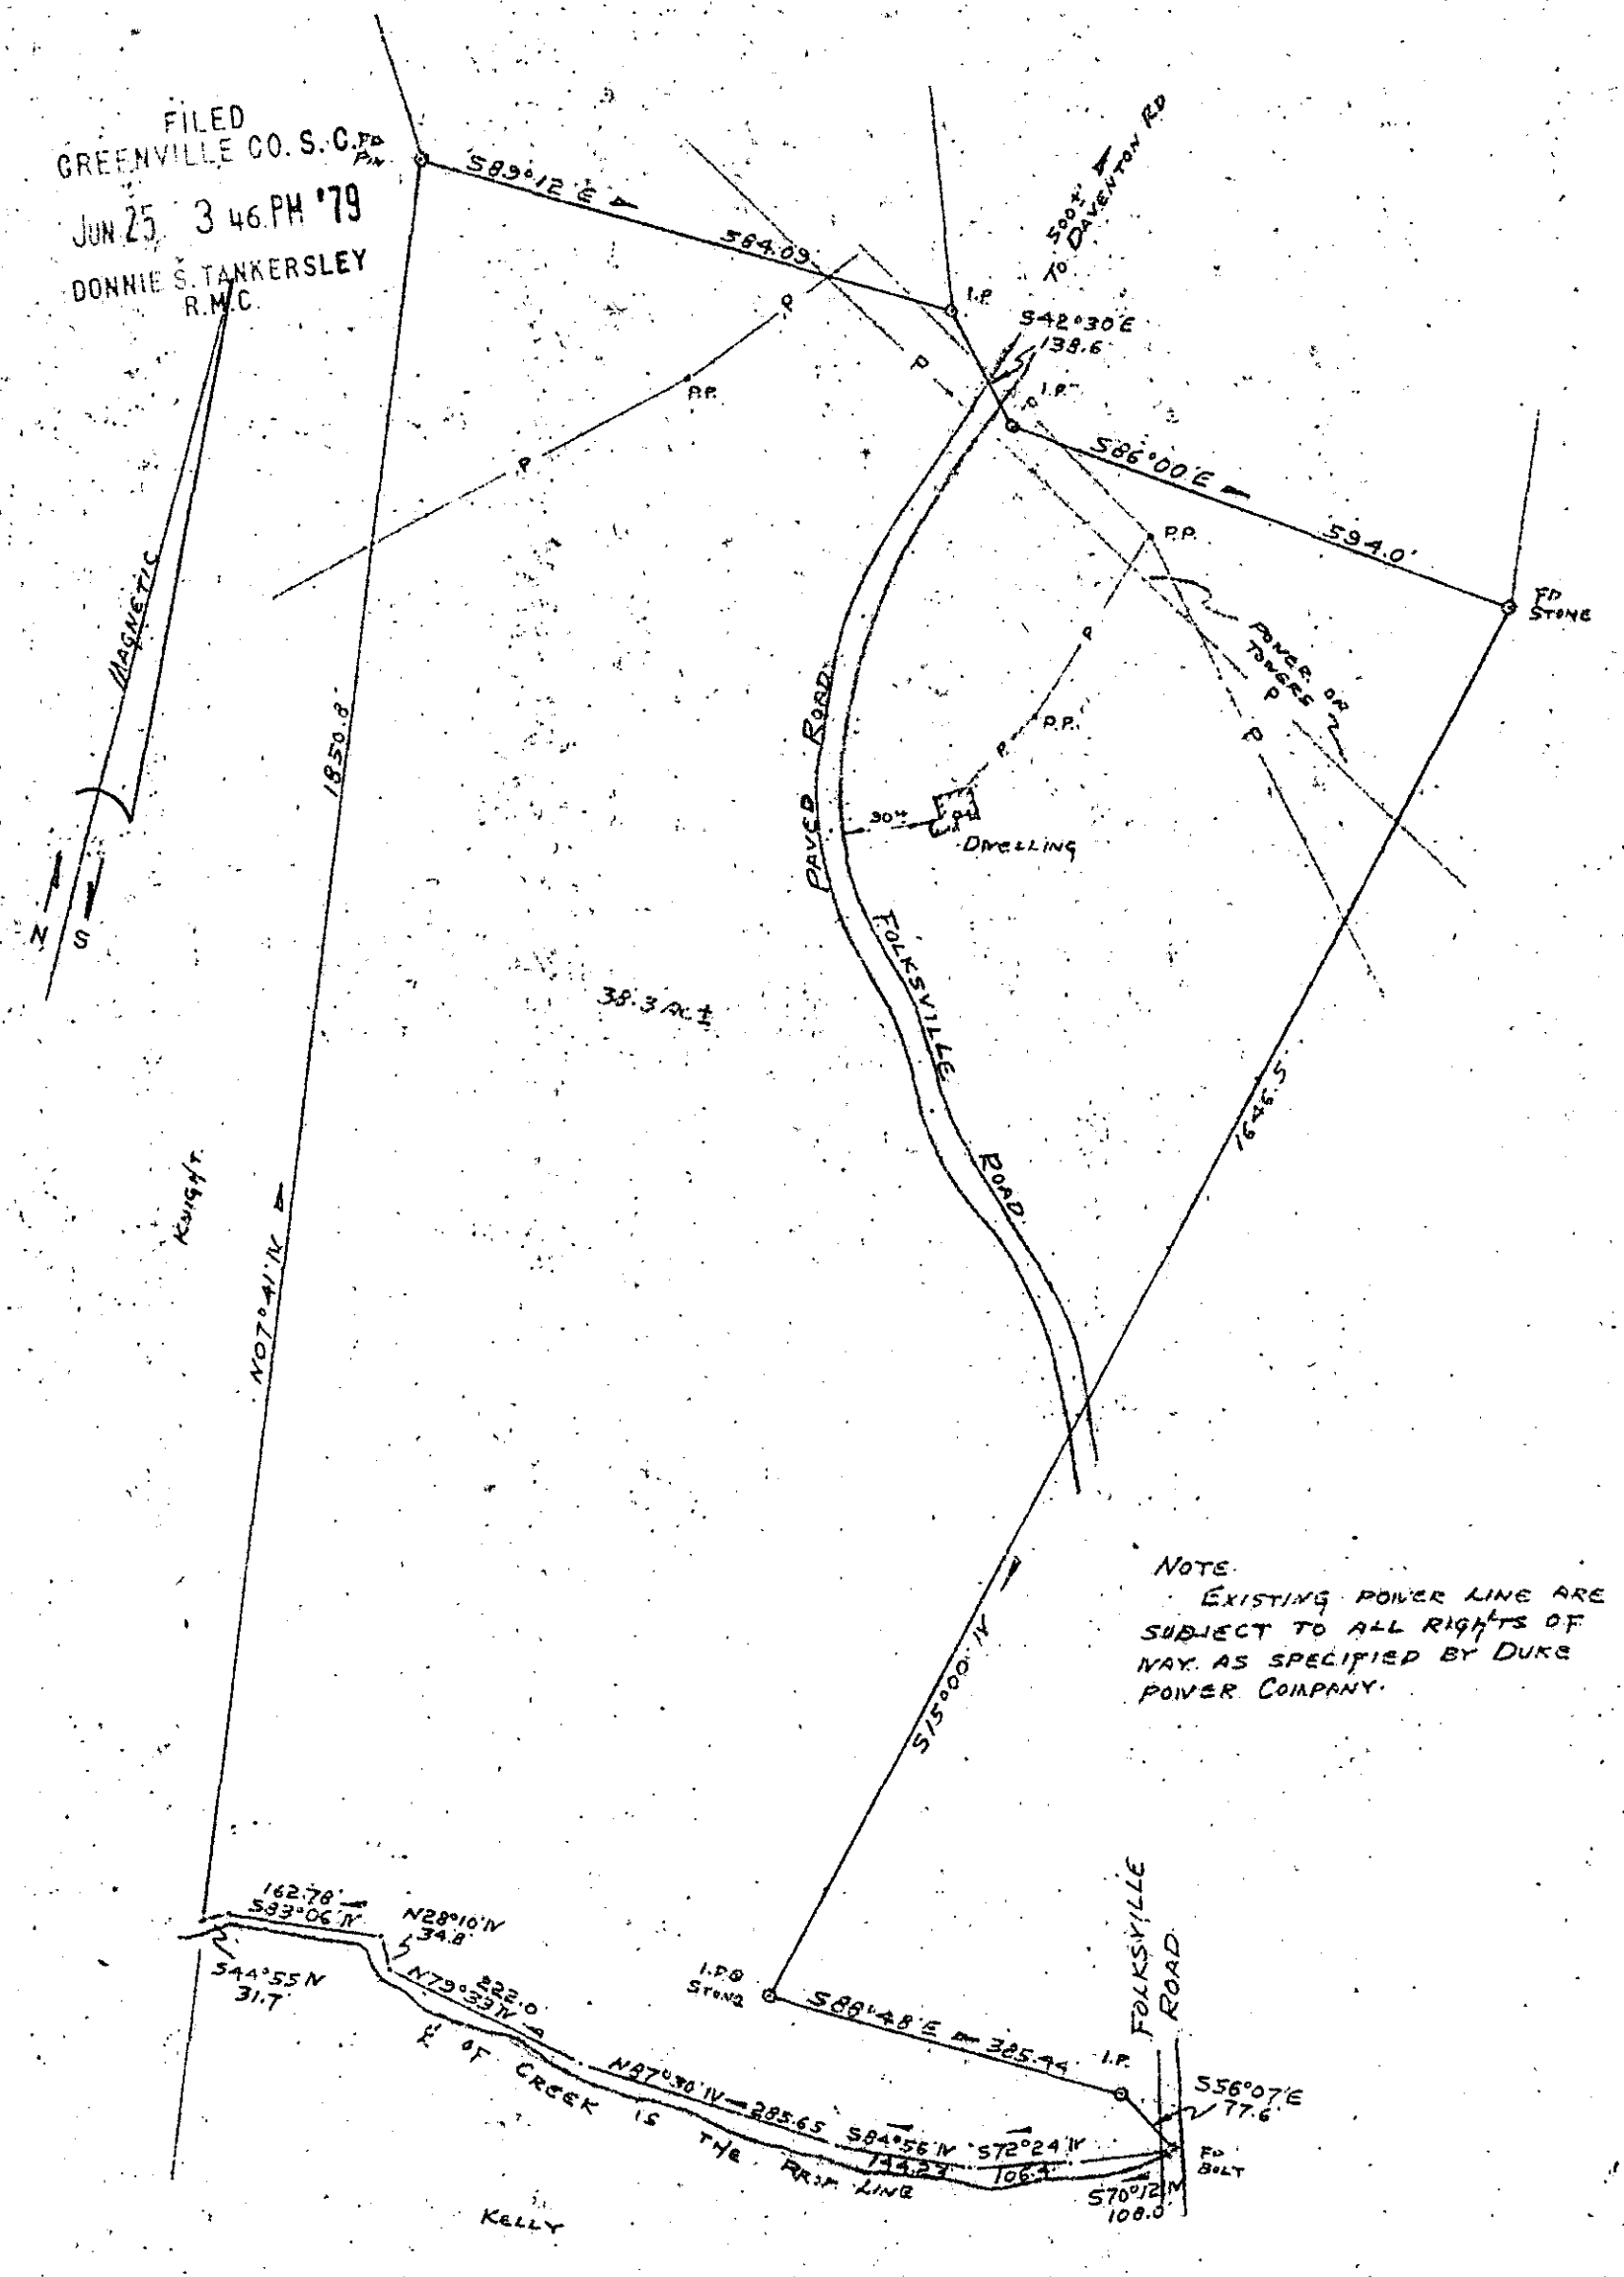

NOTE
EXISTING POWER LINE ARE SUBJECT TO ALL RIGHTS OF WAY AS SPECIFIED BY DUKE POWER COMPANY.

PROPERTY OF
JAMES E. SANDVOS
AND
ALICE I. SANDVOS

GREENVILLE COUNTY, SOUTH CAROLINA
SCALE 1" = 200' JUNE 25, 1979

GCTO ---3 JUN25 79 694 2.00CI

JUN 25 1979

38296

√ 7-I-17

SURVEY MAP BY
CENTURY LAND SURVEYING CO.
REGISTERED
Richard L. Wootten Jr.
RICHARD L. WOOTEN, JR.
S.C. R.L.S. NO. 6878
SURVEYOR

B- 20 P 1-7