AF 10766A

MICROFILMED

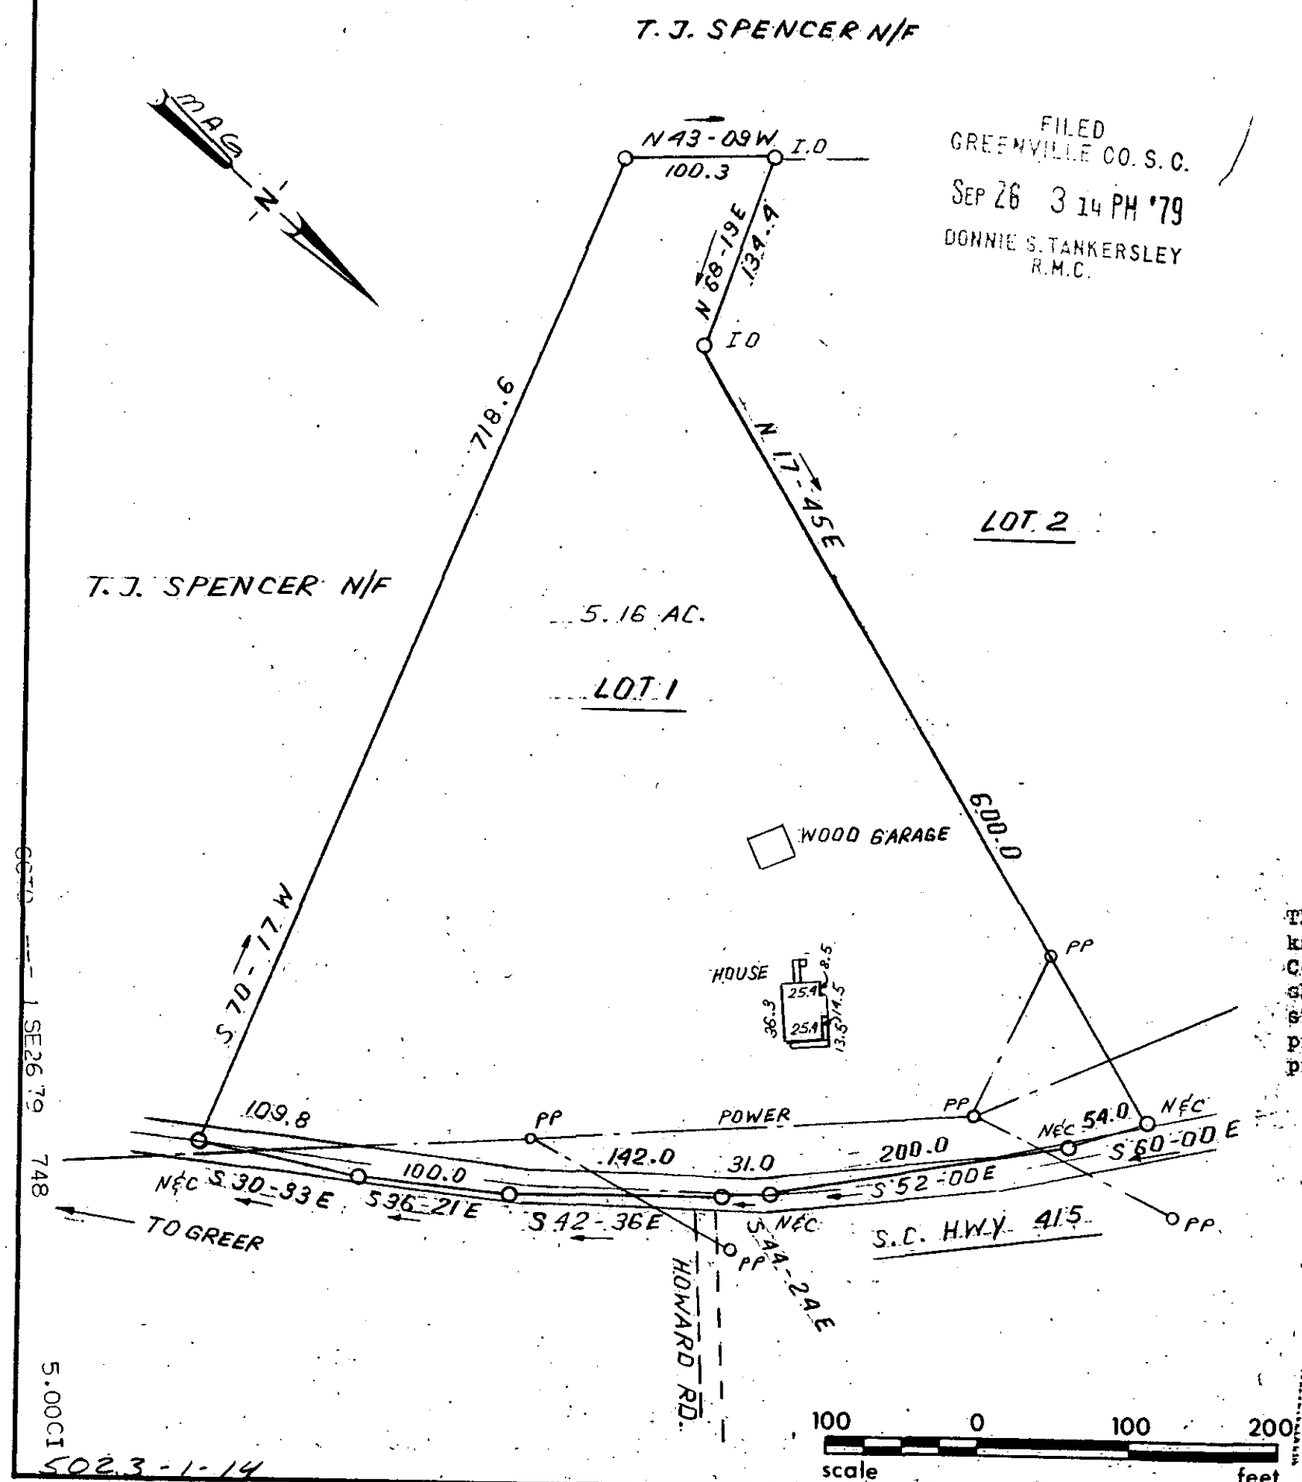

FILED
GREENVILLE CO. S. C.
SEP 26 3 14 PM '79
DONNIE S. TANKERSLEY
R.M.C.

This is to certify that on September 21, 1979, I surveyed the property shown on this plat, known as Lot 1 on plat of H. Wells Talley Estate, recorded in the RMC Office of Greenville County in Plat Book VV on page 91, and that the property lines, walls and buildings are as shown hereon; that the building located on said lot does not encroach or project on adjacent streets or property, and that no adjacent walls or buildings encroach or project on said premises, and that no utility lines cross this property except as shown hereon. This property is not located in a designated flood hazard area.

10438 SEP 26 1979

7-Q-1

James R. Freeland
James R. Freeland RLS & PE 4781

SOUTH CAROLINA REGISTERED LAND SURVEYOR NO. 4781 JAMES RALPH FREELAND

SEAL

STATE OF SOUTH CAROLINA
GREENVILLE COUNTY

H. WELLS TALLEY ESTATE
PROPERTY OF
FREDDIE E. WILLARD
LAURA H. WILLARD

FREELAND & ASSOCIATES
Engineers • Land Surveyors
GREENVILLE, S.C.

SURVEY	L. T.
DRAWN	B. R.
CHECK	M. C.
SCALE	1" = 100'
DATE	SEPT. 21. 79
DWG. NO.	79-4079

SE26 '79 748

5.00CI

502.3-1-14