FILED
GREENVILLE CO. S. C.
Nov 20 3 43 PM '79
DONNIE S. TANKERSLEY
R.M.C.

MICROFILMED

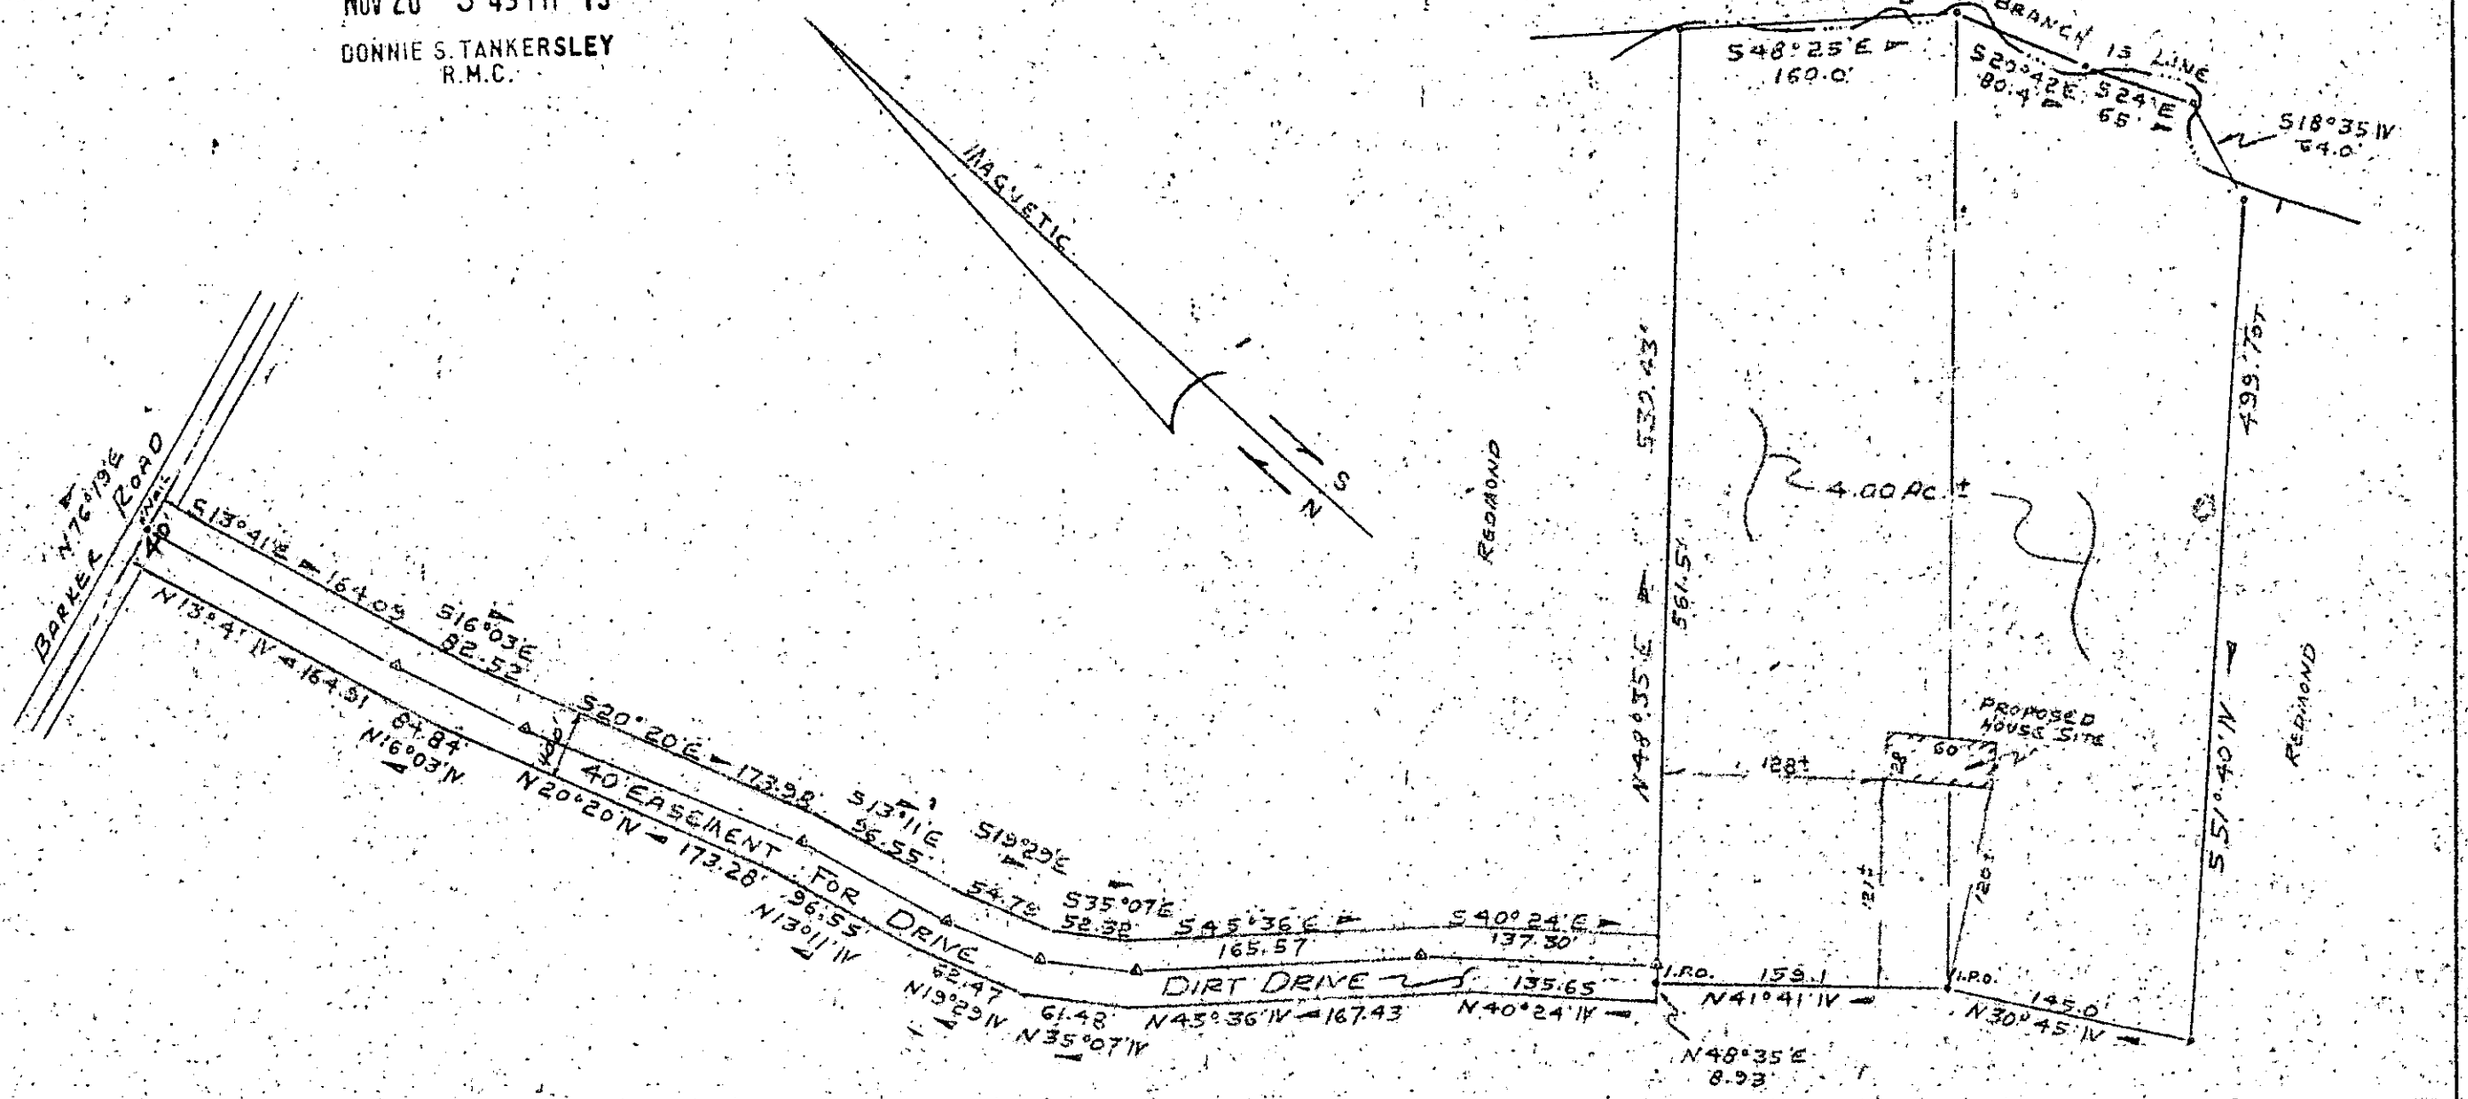

PROPERTY OF
CHARLES W. LYKES
AND
MARGARET LYKES
GREENVILLE COUNTY, SOUTH CAROLINA
SCALE 1" = 100' Oct 28, 1979

7Q-53

1712

SURVEYED BY
CENTURY LAND SURVEYING CO.
RICHARD D. WOOTEN, JR.
S.C.R.L.S. No 4678

NOTE:
4 Ac. TRACT DRAWN FROM PLAT BY C.O. RIDDLE No 1347, TITLED PROPERTY OF John L. AND ORR E. REDMOND.
FIELD SURVEY OF DRIVE BY RICHARD D. WOOTEN JR.

6CTO 2 N020 79 825 5.00CI