GREENVILLE CO. S.C.

DEC 21 1979

DEC 21 11 46 AM '79

DONNIE S. TANKERSLEY
R.M.C.

MICROFILMED

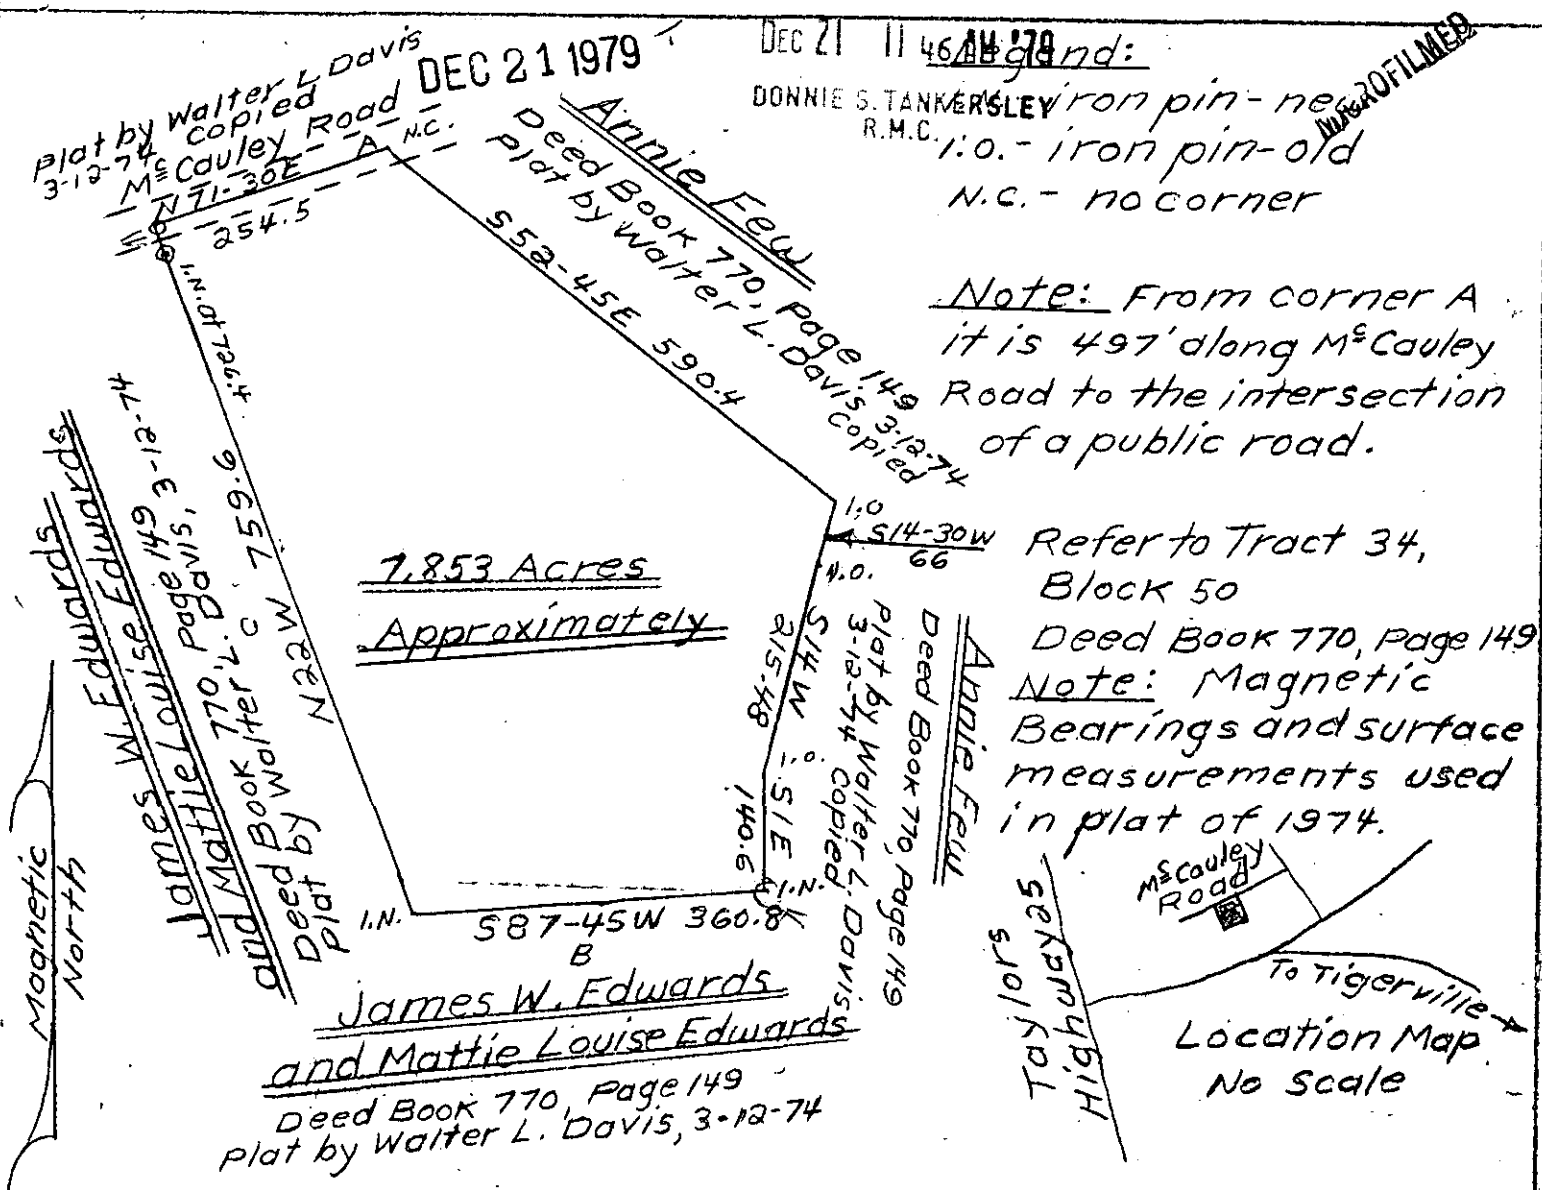

Legend:
iron pin - new
I.O. - iron pin - old
N.C. - no corner

Note: From corner A it is 497' along McCauley Road to the intersection of a public road.

Refer to Tract 34, Block 50
Deed Book 770, Page 149

Note: Magnetic Bearings and surface measurements used in plat of 1974.

Property of James W. Edwards and Mattie Louise Edwards

South Carolina - Greenville County

I surveyed only the lines B and C of this date 4-25-77. All other lines copied from plat by Walter L. Davis, 3-12-74
"I hereby certify that the ratio of precision of the field survey is (see above sentence) and that the area was determined by the double meridian distance method of area calculation."

Walter L. Davis - Reg. 1261
206 East Jones Ave.
Pickens, S.C. 29671
Tele: 878-6543

April 25, 1977

20262

0 100 200 400
Scale: 1" = 200'

SOUTH CAROLINA REGISTERED 1261 LAND SURVEYOR WALTER L. DAVIS

7-T-9

G

OB12P25

GCTC 1 DE21 79 938 3.00CI