AF 10755A

MICROFILMED

FILED
GREENVILLE CO. S.C.
APR 9 10 13 AM '80
DONNIE S. TANKERSLEY
R.M.C.

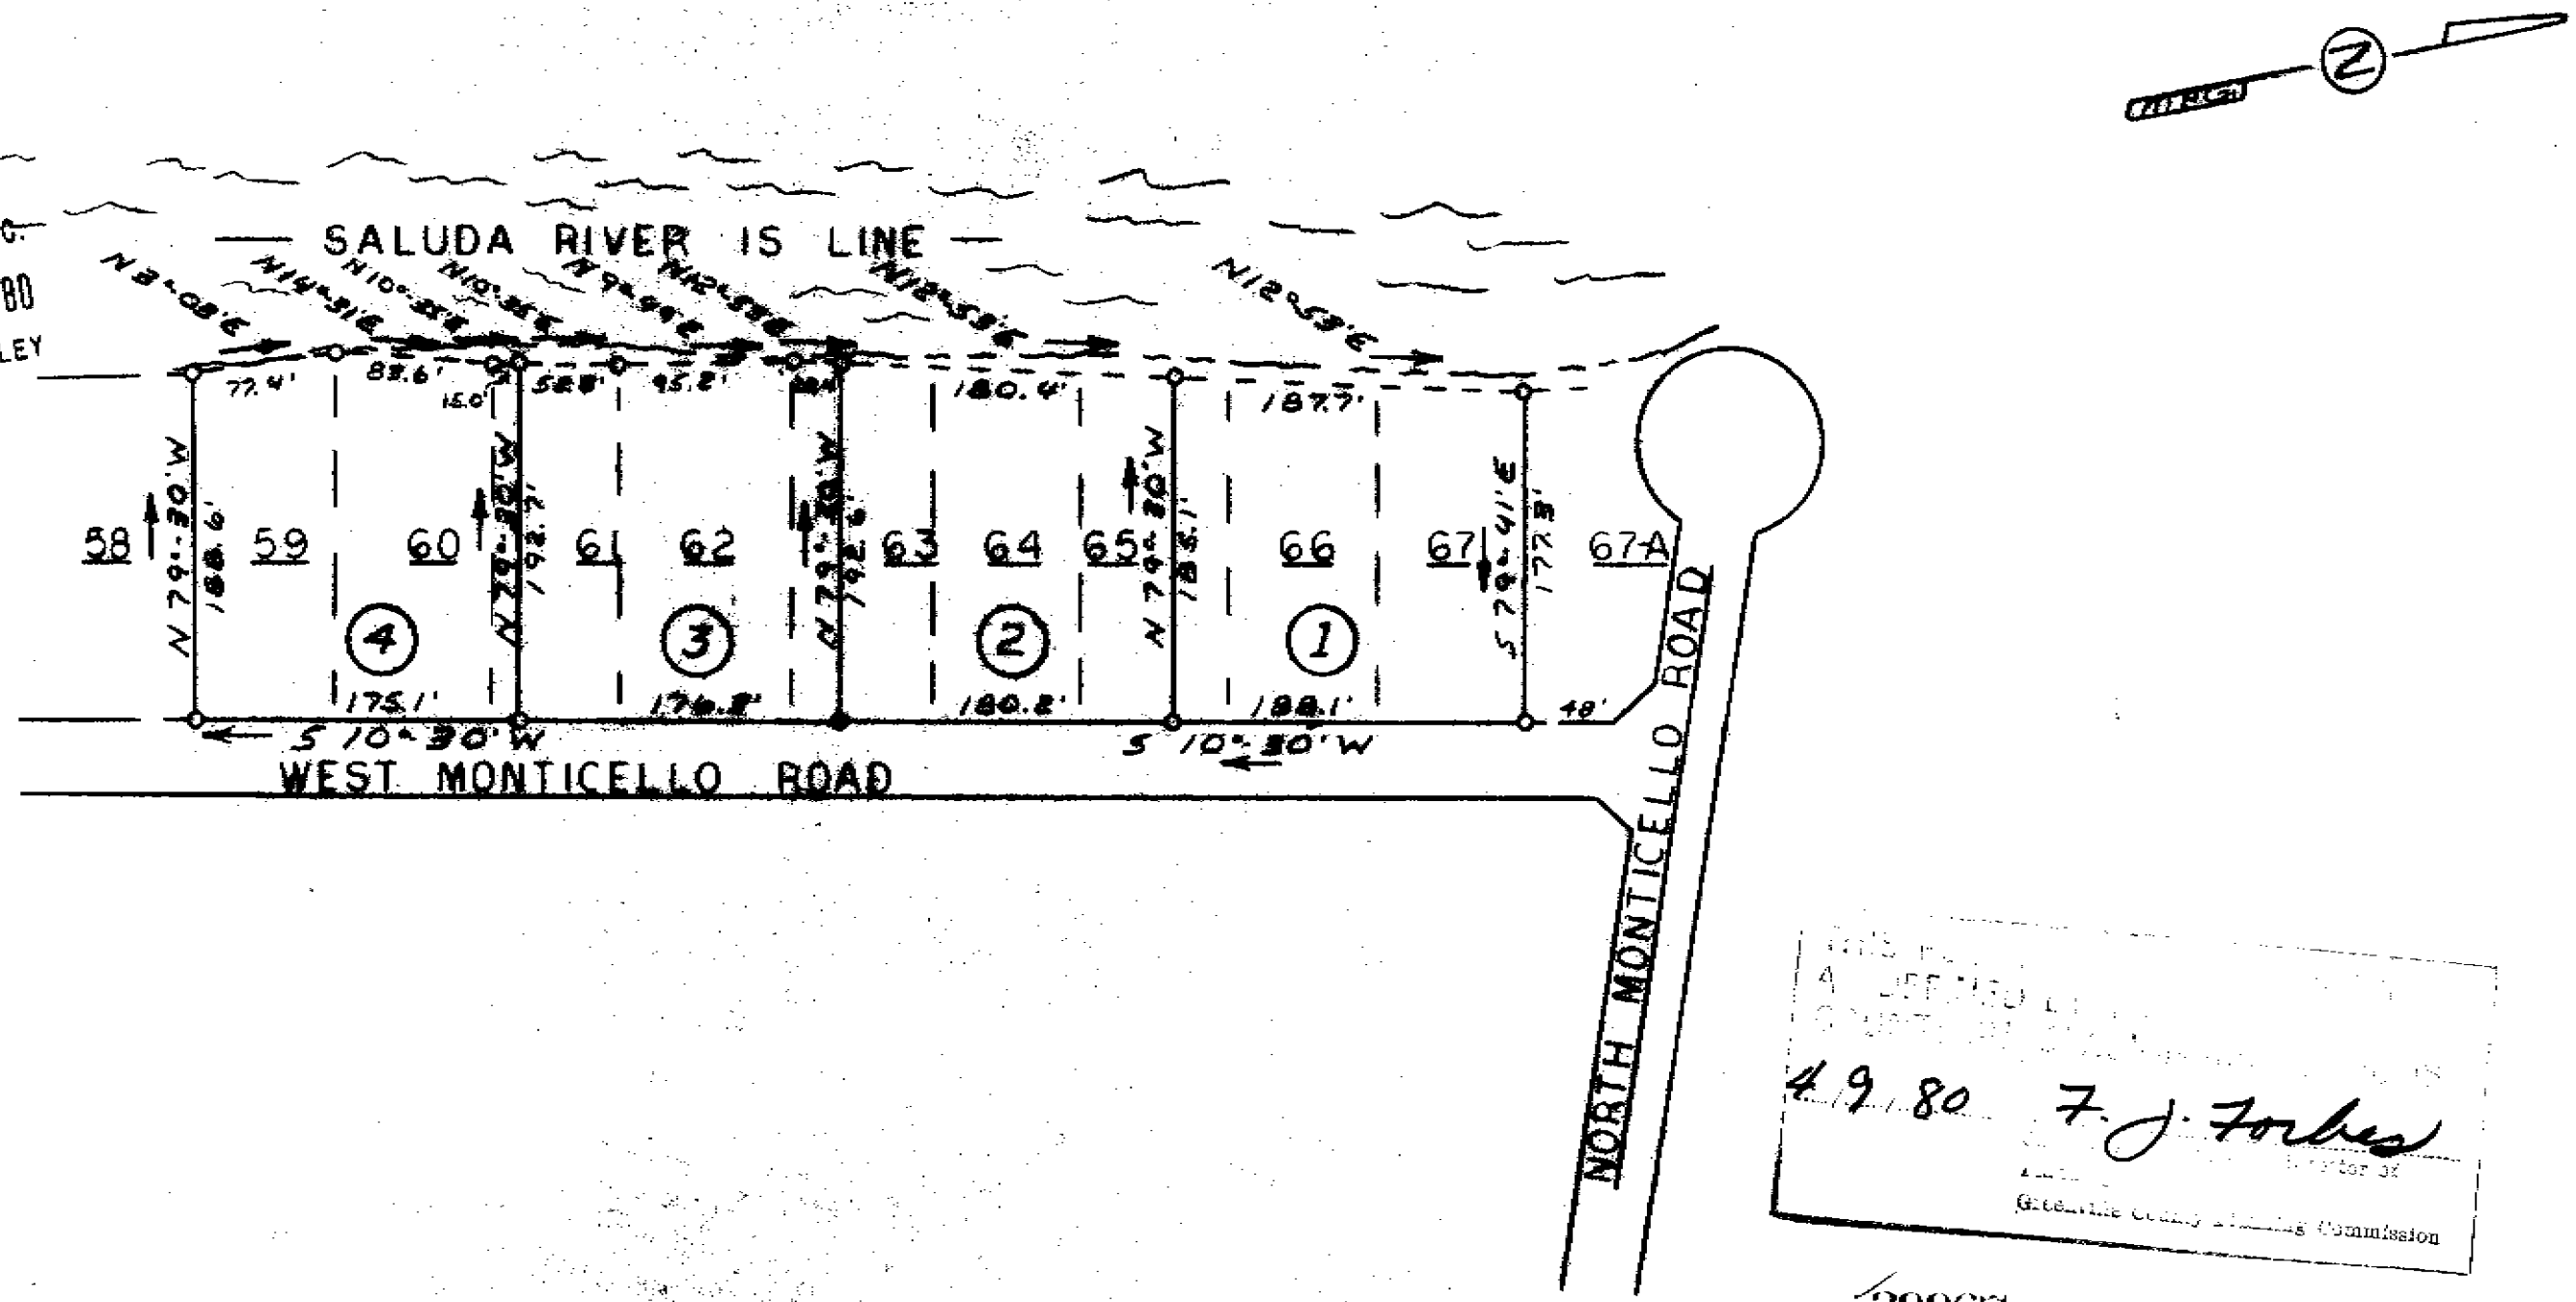

4.9.80 F. J. Forbes
Director of
Greenville County Planning Commission

29967

7-4-70 APR 9 1980

IRON PINS @ ALL CORNERS

SOUTH CAROLINA REGISTERED LAND SURVEYOR NO. 4781 JAMES RALPH FREELAND

SEAL

STATE OF SOUTH CAROLINA
GREENVILLE COUNTY

MONTICELLO ESTATES

REVISION OF LOTS
59-67

PROPERTY OF
KEITH BROWN

FREELAND & ASSOCIATES
Engineers • Land Surveyors
GREENVILLE, S.C.

SURVEY	L.T.
DRAWN	MC
CHECK	MC
SCALE	1" = 100'
DATE	1-4-80
DWG. NO.	80-4568

100 50 0 100 200
scale feet