BEING A PORTION OF LOT NO. 2 AND ALL OF LOT NO. 3, AS SHOWN ON PLAT OF J. S. DILLARD, ESTATE DATED APRIL 17, 1978 BY THIS OFFICE.

FILED
GREENVILLE CO. S. C.
FEB 21 11 10 AM '80
DONNIE S. TANKERSLEY
R.M.C.

MICROFILMED

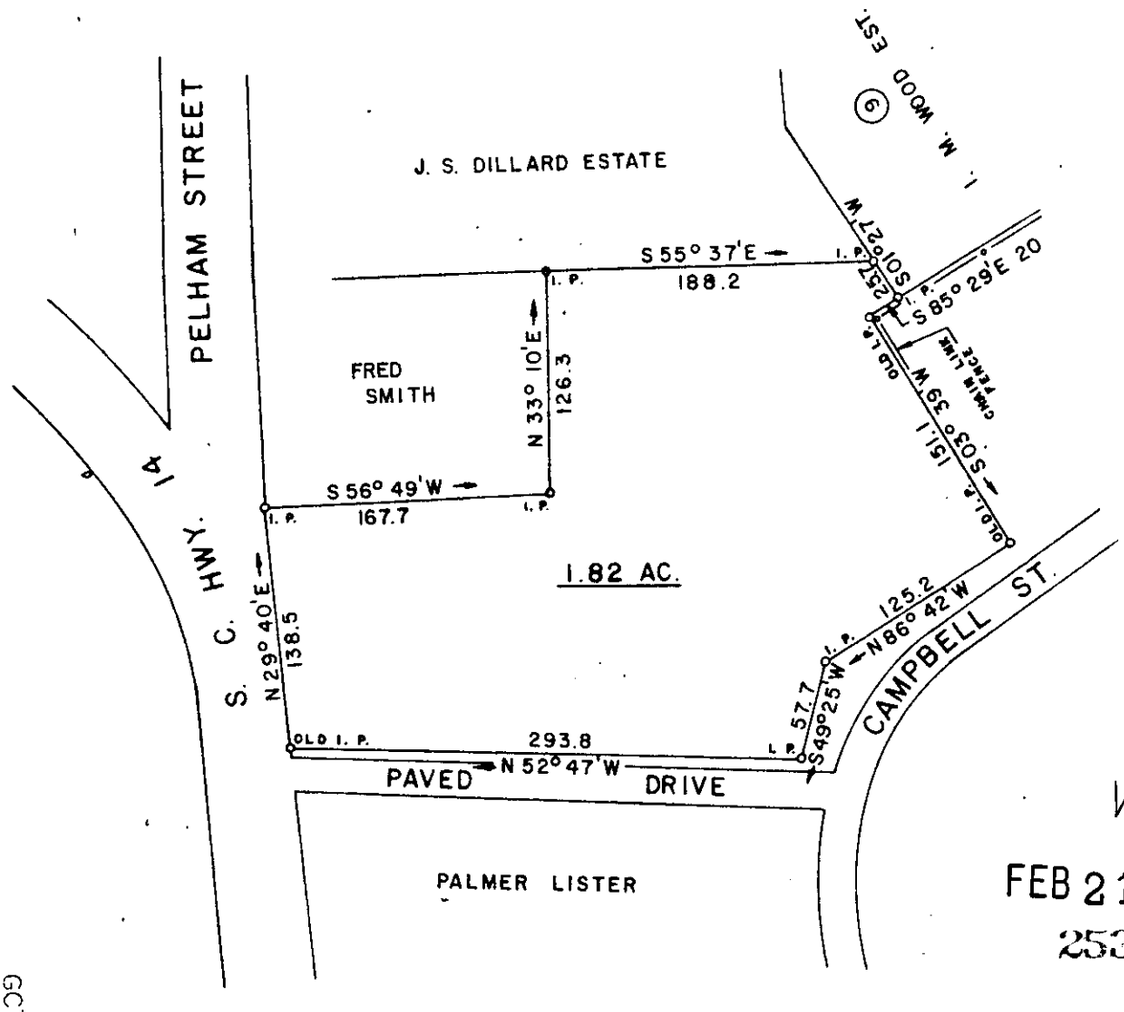

FEB 21 1980
25322

7V-55

GCTO ----3 FE21 80

SURVEY FOR
JACK W. HARRISON and JOE W. HARRISON
LOCATED IN GREER

COUNTY: GREENVILLE		STATE: SOUTH CAROLINA
DATE: NOVEMBER 26, 1979	FIELD CHIEF: J. E. GIBBS	DRAWN BY: L. B. MORROW
REVISED:		

SCALE 1" = 100'

WOLFE & HUSKEY, INC. ENGINEERING and SURVEYING
P. O. BOX 35 LYMAN, S. C. 29365

SOUTH CAROLINA REGISTERED LAND SURVEYOR No. 2108 ALBERT WOLFE

A-276-4