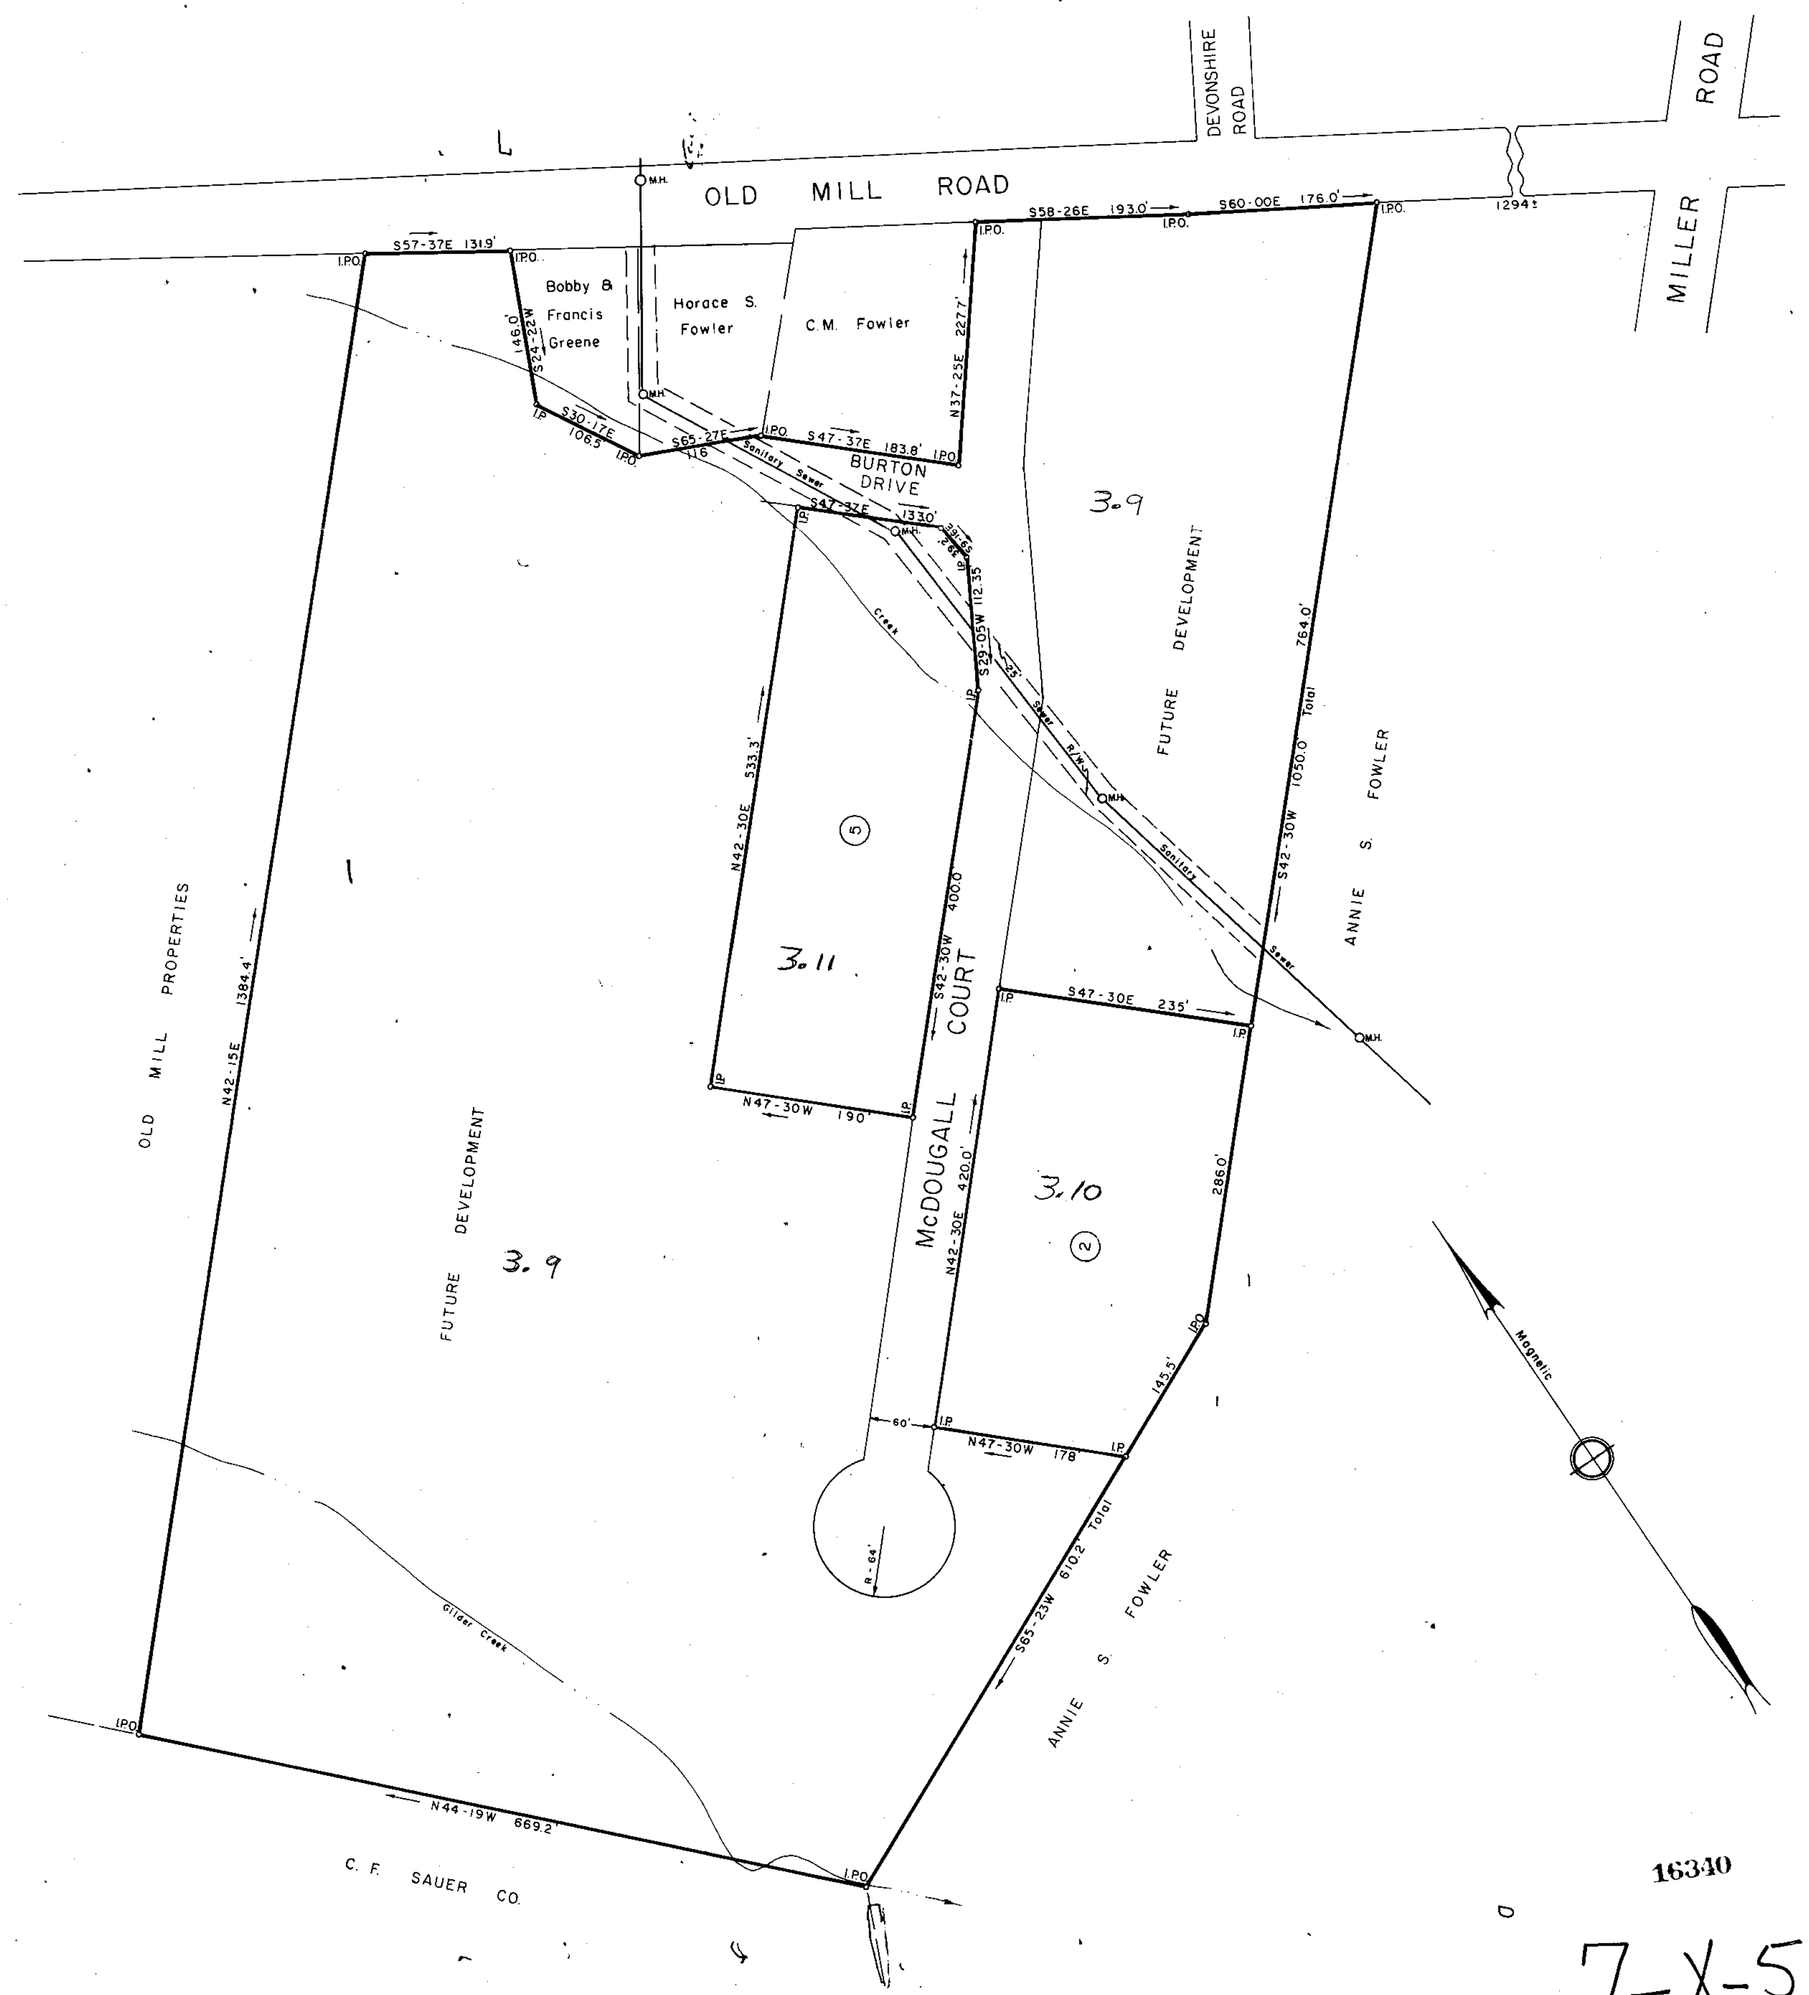

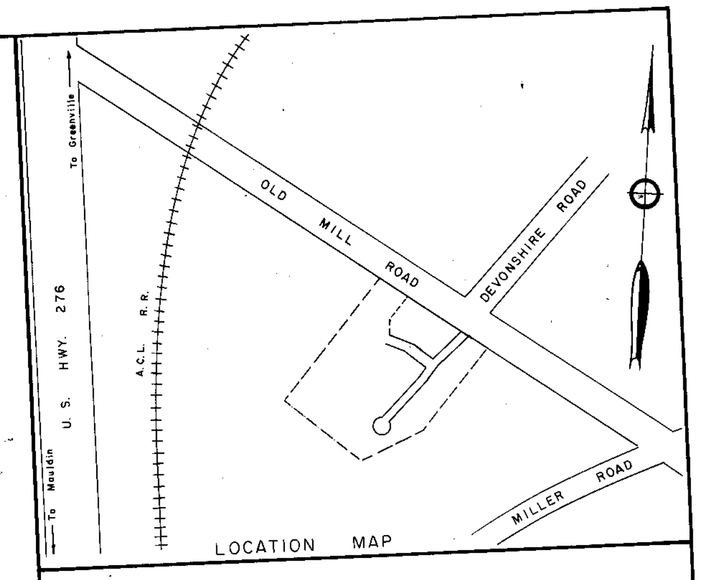

LOCATION MAP

FINAL PLAT

CERTIFICATE OF OWNERSHIP AND DEDICATION

"The undersigned hereby acknowledge that I am (we are) the owner(s) of the property shown and described hereon and that I (we) hereby adopt this plan of subdivision with my (our) free consent and that I (we) establish the minimum building restriction lines, and hereby dedicate to public use as roads, streets, and easements, forever all areas so shown or indicated on said plat.

11 / 5 / 80 Signed The Worthy Group By Stanley Gottlieb, General Partner, President

___ / ___ / ___ Signed _____

___ / ___ / ___ Signed _____

___ / ___ / ___ Signed _____

CERTIFICATE OF ACCURACY

"I, _____, certify that this plat was (drawn by me) (drawn under my supervision) (an actual survey made under my supervision) from (an actual survey made by me) (deed description recorded in Book _____, Page _____, Book _____, Page _____, etc.) (other); that the error of closure as calculated by latitudes and departures is _____, that the boundaries not surveyed are shown as broken lines plotted from information found in Book _____, Page _____; that this plat was prepared in accordance with the Greenville County Subdivision Regulations as adopted."

11-5-80 DATE

R. W. Dalton LICENSED ENGINEER OR REGISTERED SURVEYOR

S. C. Registration No. 916

CERTIFICATE OF APPROVAL FOR RECORDING

"I hereby certify that the subdivision plat shown hereon has been found to comply with the Subdivision Regulations for Greenville County, with the exception of such variances, if any, as are noted in the minutes of the Greenville County Planning Commission of Greenville County, South Carolina, and that it has been approved for recording in the office of the County Register of Mense Conveyance."

11/28/80 DATE

Royce J. Carter DIRECTOR OF PLANNING GREENVILLE COUNTY PLANNING COMMISSION

FILE NUMBER 78-149

WAREHOUSE PARK

-15-799-MB.4-1

McDOUGALL ENTERPRISES OWNER

DALTON & NEVES, CO. ENGINEERS

NO. OF ACRES 27.973

MILES OF NEW ROADS 0.25

NO. OF LOTS 2

DATE November, 1980

SCALE 1" = 100'

100 50 0 100 200 300

16340

7-X-57

Plat Filed This 28 day of Nov. 19 80
And Recorded in Vol. 7-X Page 57 at 11:49 P.M.
Lonnie S. Vernsley
Register Mesne Conveyance Greenville County, S. C.

RECORDING FEE PAID $ 5.00

F.B. 434 & 458