FILED
GREENVILLE CO. S.C.
JUN 11 11 03 AM '80
DONNIE S. TANNERSLEY
R.M.C.

MICROFILMED

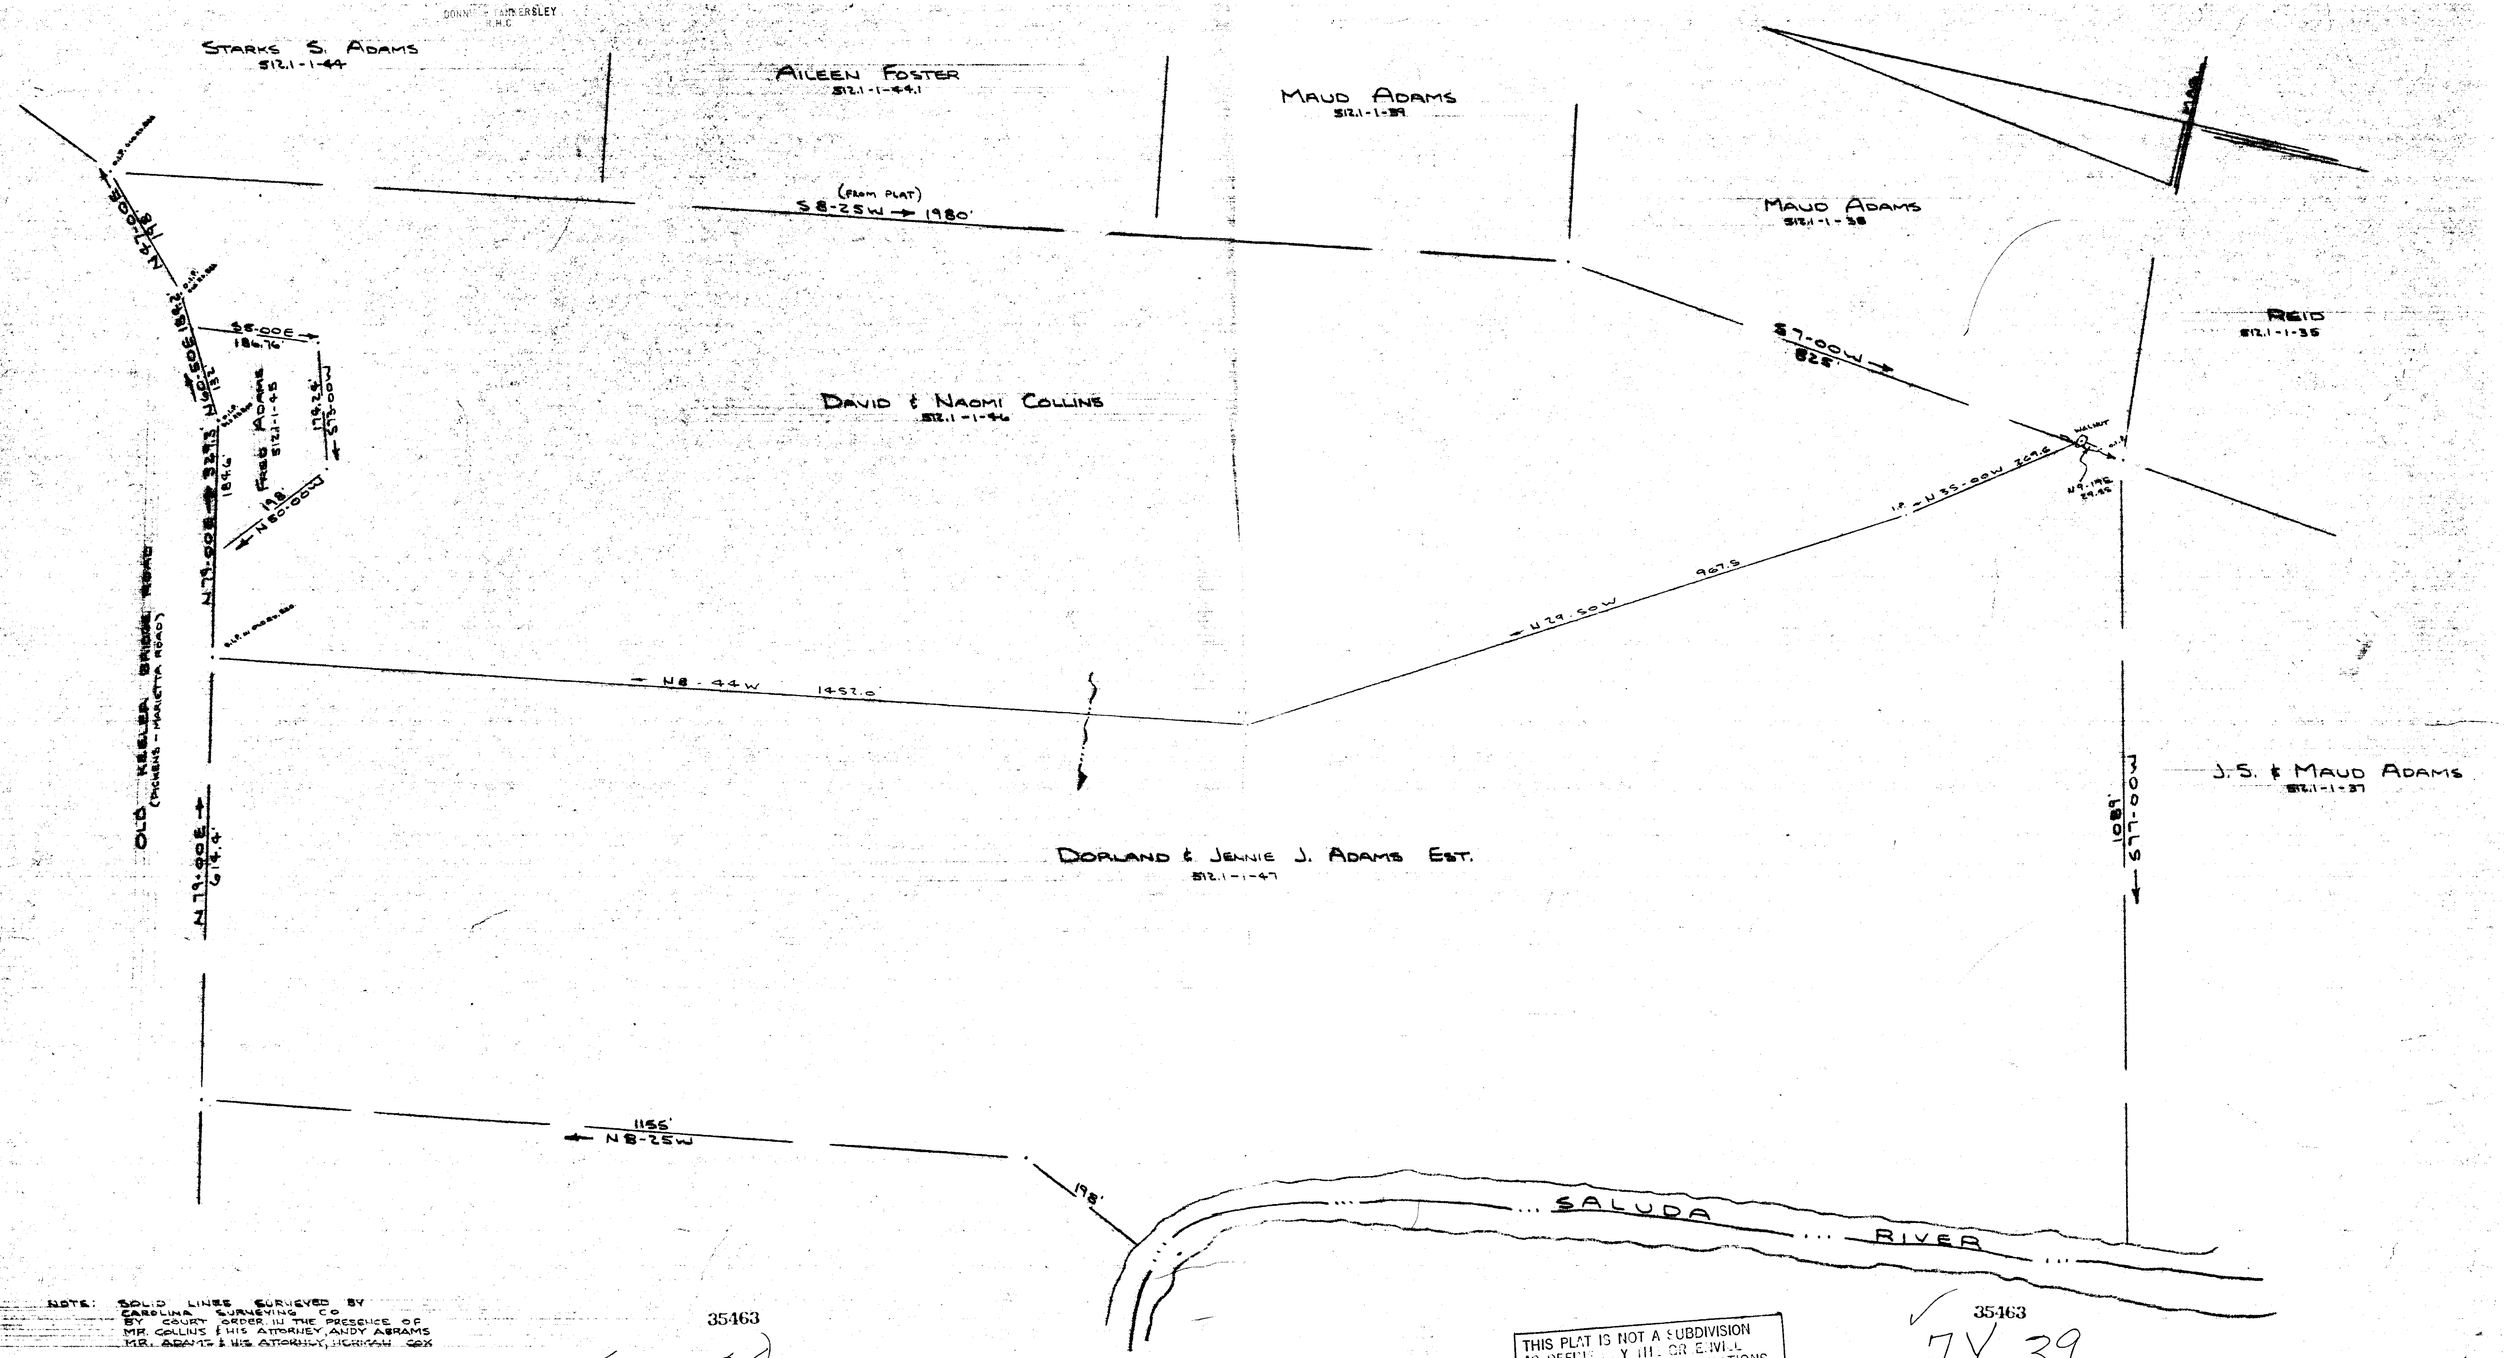

NOTE: SOLID LINES SURVEYED BY CAROLINA SURVEYING CO BY COURT ORDER IN THE PRESENCE OF MR. COLLINS & HIS ATTORNEY, ANDY ABRAMS MR. ADAMS & HIS ATTORNEY, HERMAN COX

35463

✓ 7Y-38

35463

✓ 7Y-39

THIS PLAT IS NOT A SUBDIVISION AS DEFINED BY THE GREENVILLE COUNTY SUBDIVISION REGULATIONS.
6/11/80 F. J. Forbes
Chairman, Secretary, or Director of Planning.
Greenville County Planning Commission

SURVEY FOR
COLLINS & ADAMS
GREENVILLE COUNTY, S.C.
SCALE 1"=100' 10 JUNE 1975
REVISED 14 MAR 1980

R. B. [illegible]

CAROLINA SURVEYING CO.
112 MANLY ST
GREENVILLE, S.C.

GCTO 2 JN11 80 809 5.00CI

149/51