AF 12076

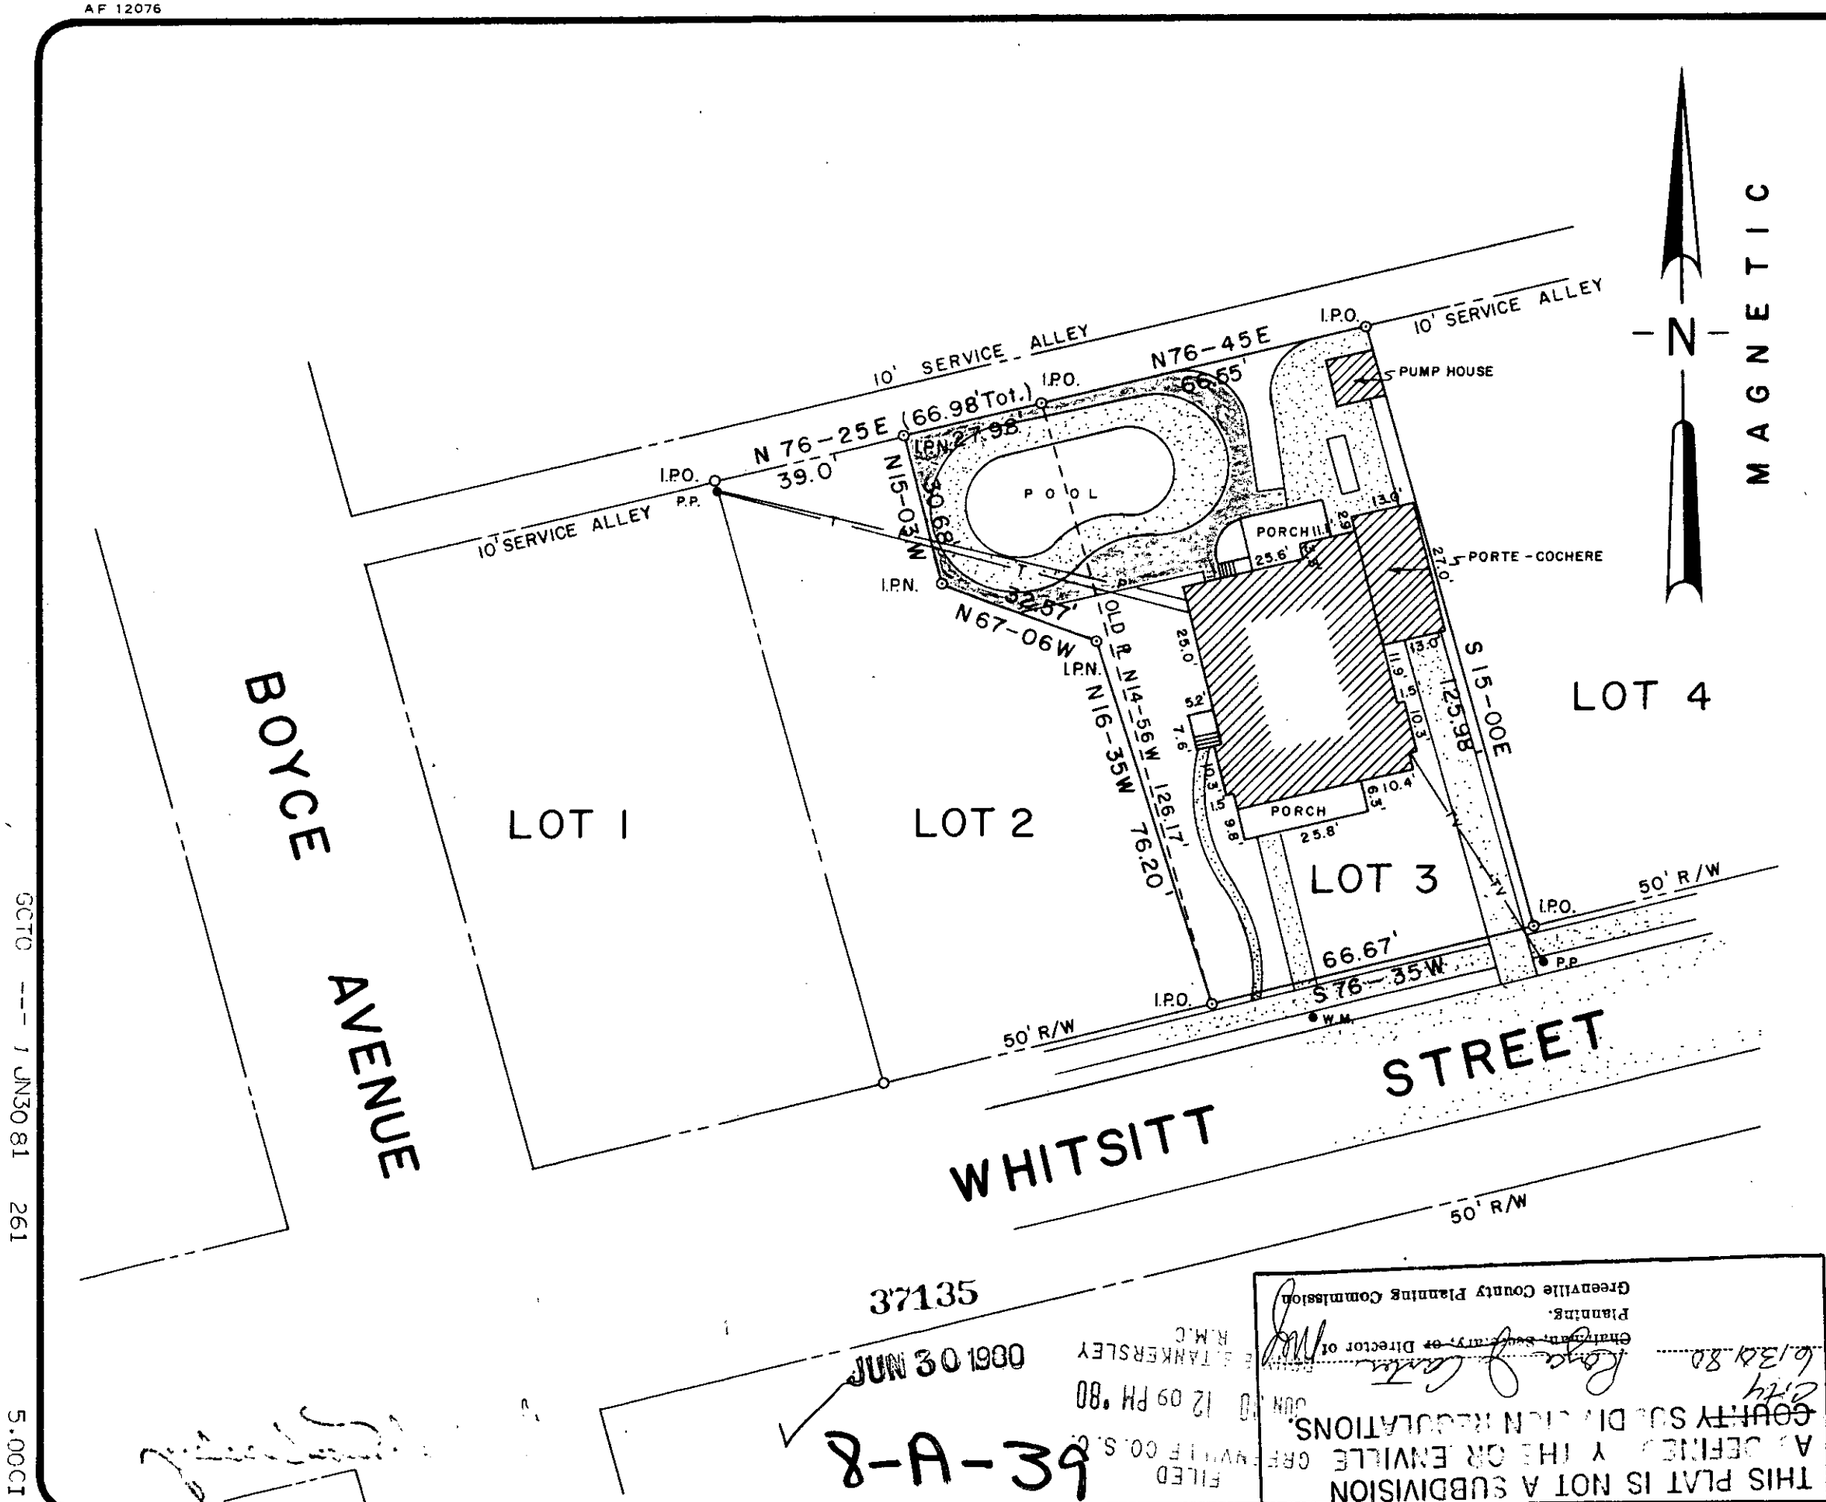

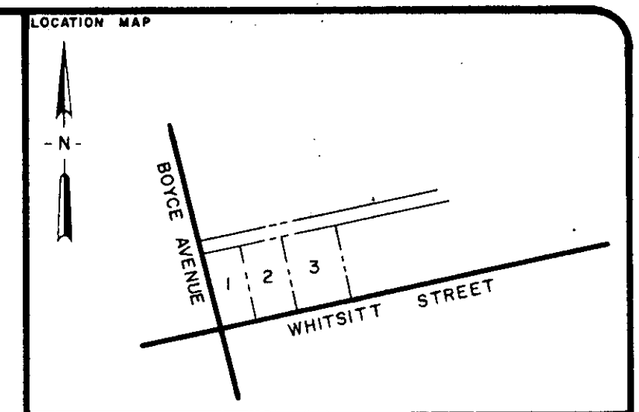

CERTIFICATION

1.(✓) This is to certify that the bearings and distances, and or measurements, shown on this plat are correct, and that all rights of way, easements, and encroachments, obvious and apparent from field observation of the subject property at the time of the survey are as shown.

2.( ) This is to certify that the area of the subject property shown on this plat was computed by the coordinate method of area calculation and that this is a CLASS _____ survey.

3.(✓) The Department of Housing and Urban Development Flood Way Data for Greenville County shows this property ( ) to be in a flood plain, (✓) not to be in a flood plain, ( ) location cannot be determined.

William N. Clarke
SIGNATURE

7261
REG. NUMBER

26 Jun 80
DATE

REFERENCES			
PB A-179	DB 1063-135	BB 47-3-9	JOB NO.
PB	DB " "	BB 47-3-10	JOB NO.
PB	DB 1063-141	BB 47-3-11	JOB NO.
PB	DB		JOB NO.

PROPERTY SURVEY FOR
ROBERT W. BOND

LOT No. 3 & PART OF LOT No. 2
BLOCK 8, BOYCE-LAWN ADDITION
SUBDIVISION

GREENVILLE SOUTH CAROLINA

GRAPHIC SCALE 0 30 60

RESEARCH	DRAWN	CHECK	DATE	SCALE
TAG	WNS	WNS	18 APR 80	1" = 30'

FILE	FIELD WORK BY	JOB NO.
	TAG-EG	80001-34

ARBOR ENGINEERING
P.O. BOX 263, GREENVILLE, S.C.
LANDSCAPE ARCHITECTS · ENGINEERS · LAND SURVEYORS

THIS PLAT IS NOT A SUBDIVISION AS DEFINED BY THE GREENVILLE COUNTY SUBDIVISION REGULATIONS.
6/30/80
Chairman, Secretary or Director of Planning, Greenville County Planning Commission

FILED
GREENVILLE CO. S.C.
JUN 30 12 09 PM '80
R.M.C.

GCTC --- 1 JUN30 81 261 5.00CI